
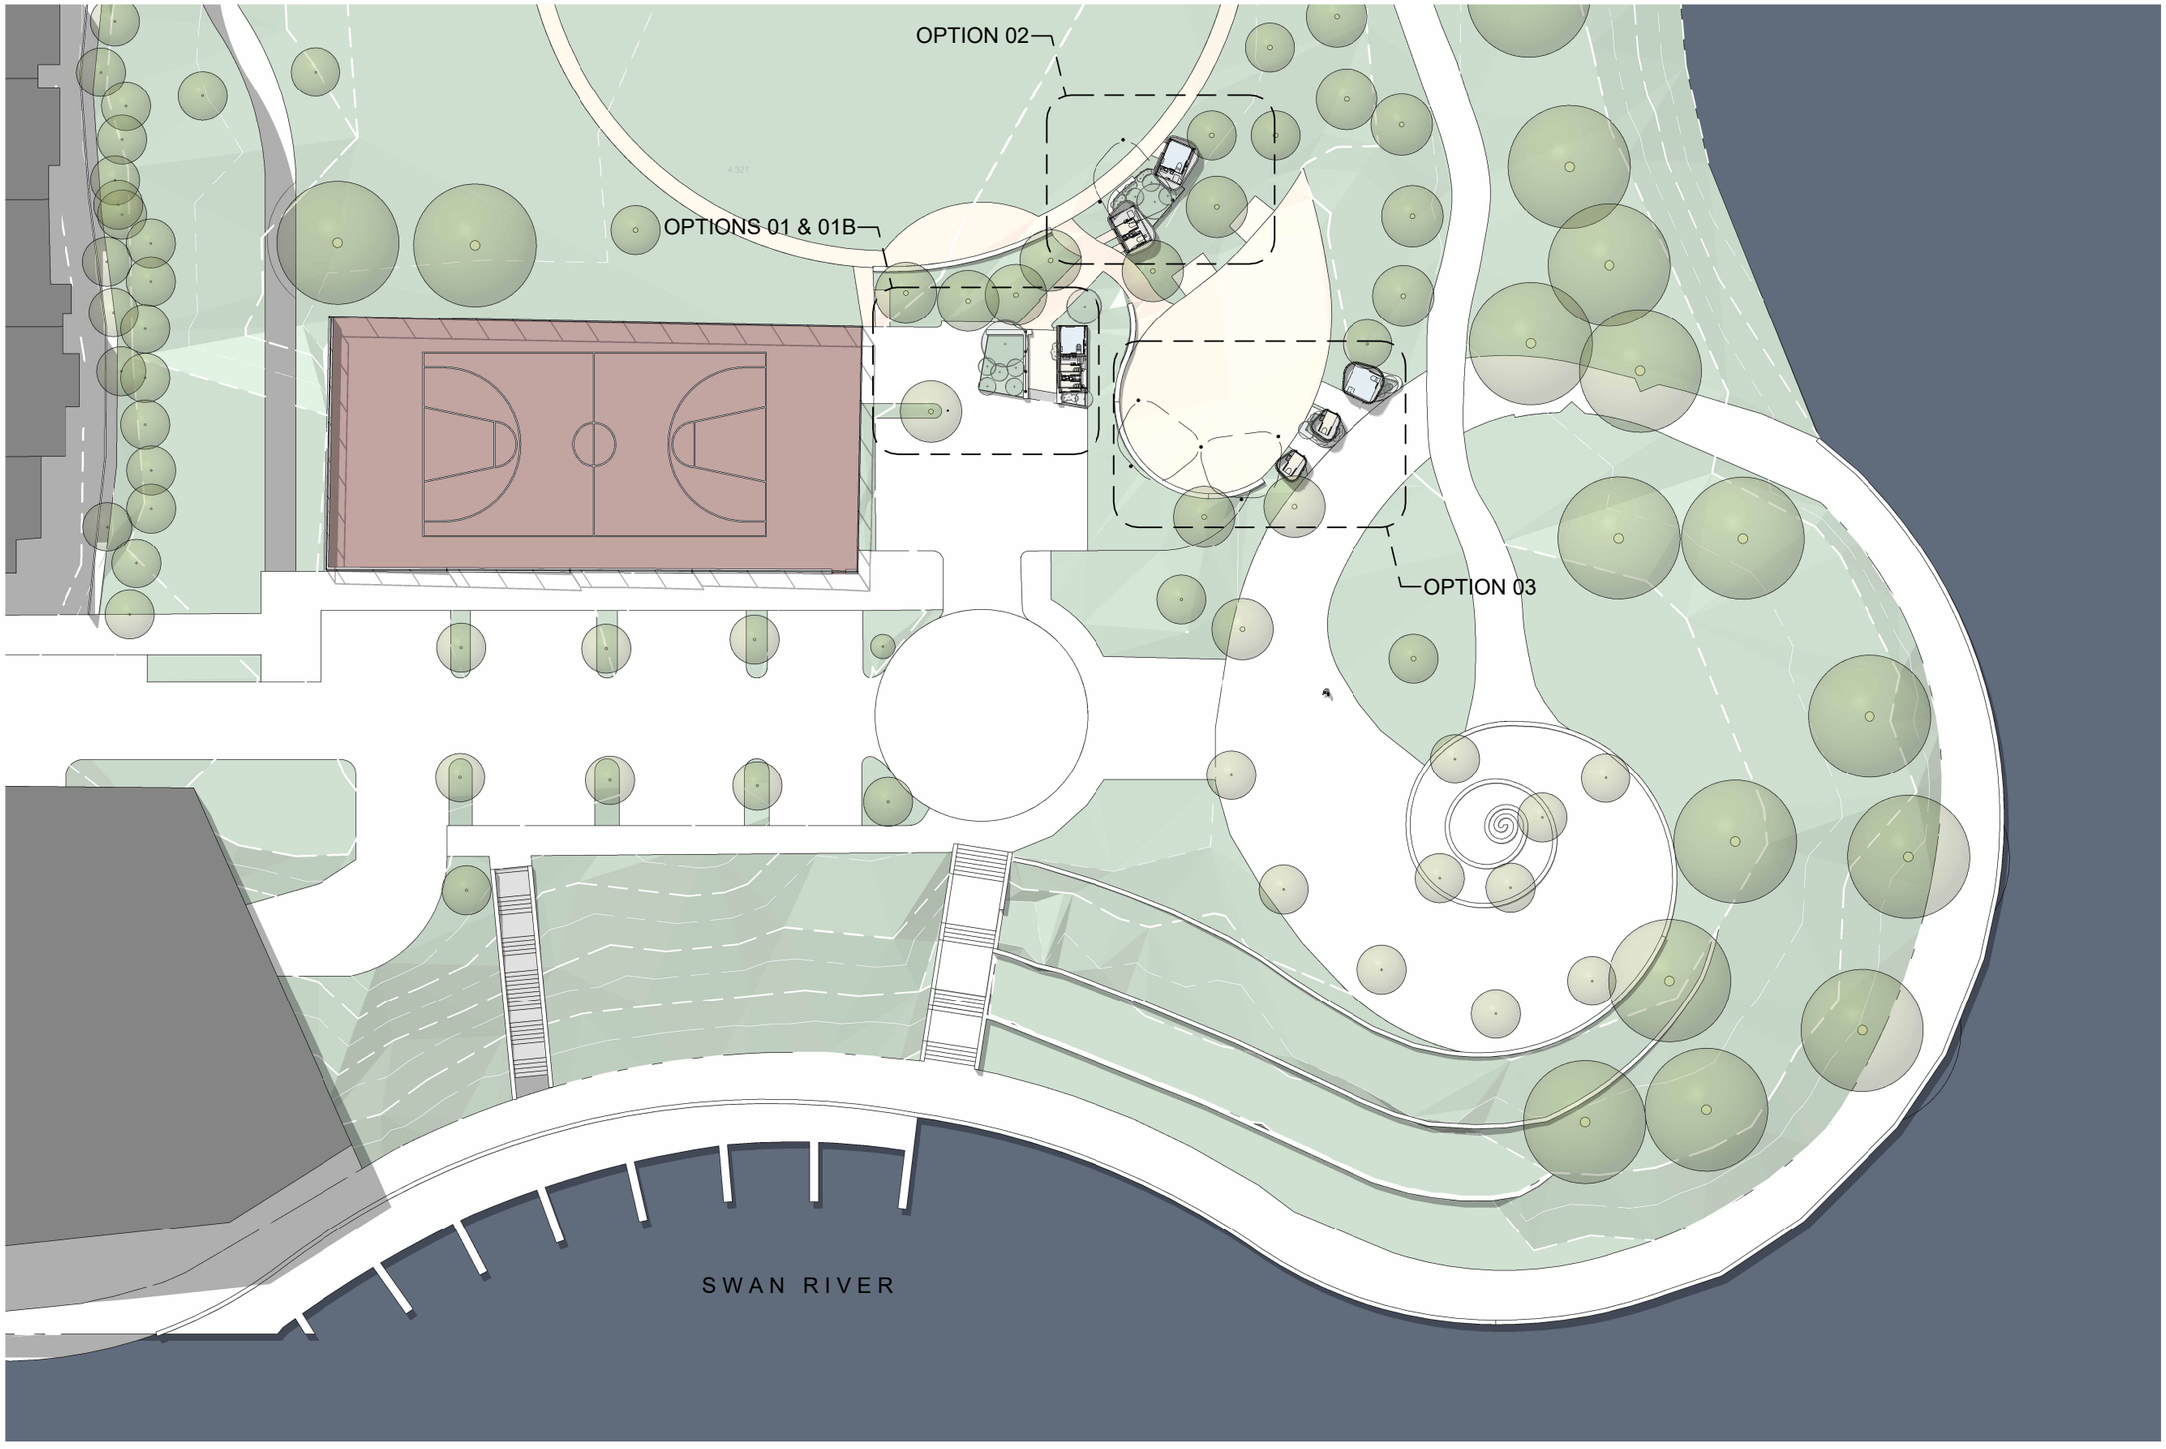


HOFFMAN MAINE ARCHITECTS
a: suite 4/74 hay street subiaco 6008 **w:** maine.com.au
e:info@maine.com.au **p:**(08) 9380 4150 **abn:**27 827 649 706
© 2024. This drawing and design are copyright and the property of HMA Architects and must not be retained, copied or used without an expressed written authority


Client	Project	Drawing Name	Scale	Project No.	Date	Drawing Number
City of Perth	Mardalup Park Facilities	Context Plan	1 : 500 @ A3	02427	04/02/24	SK-01

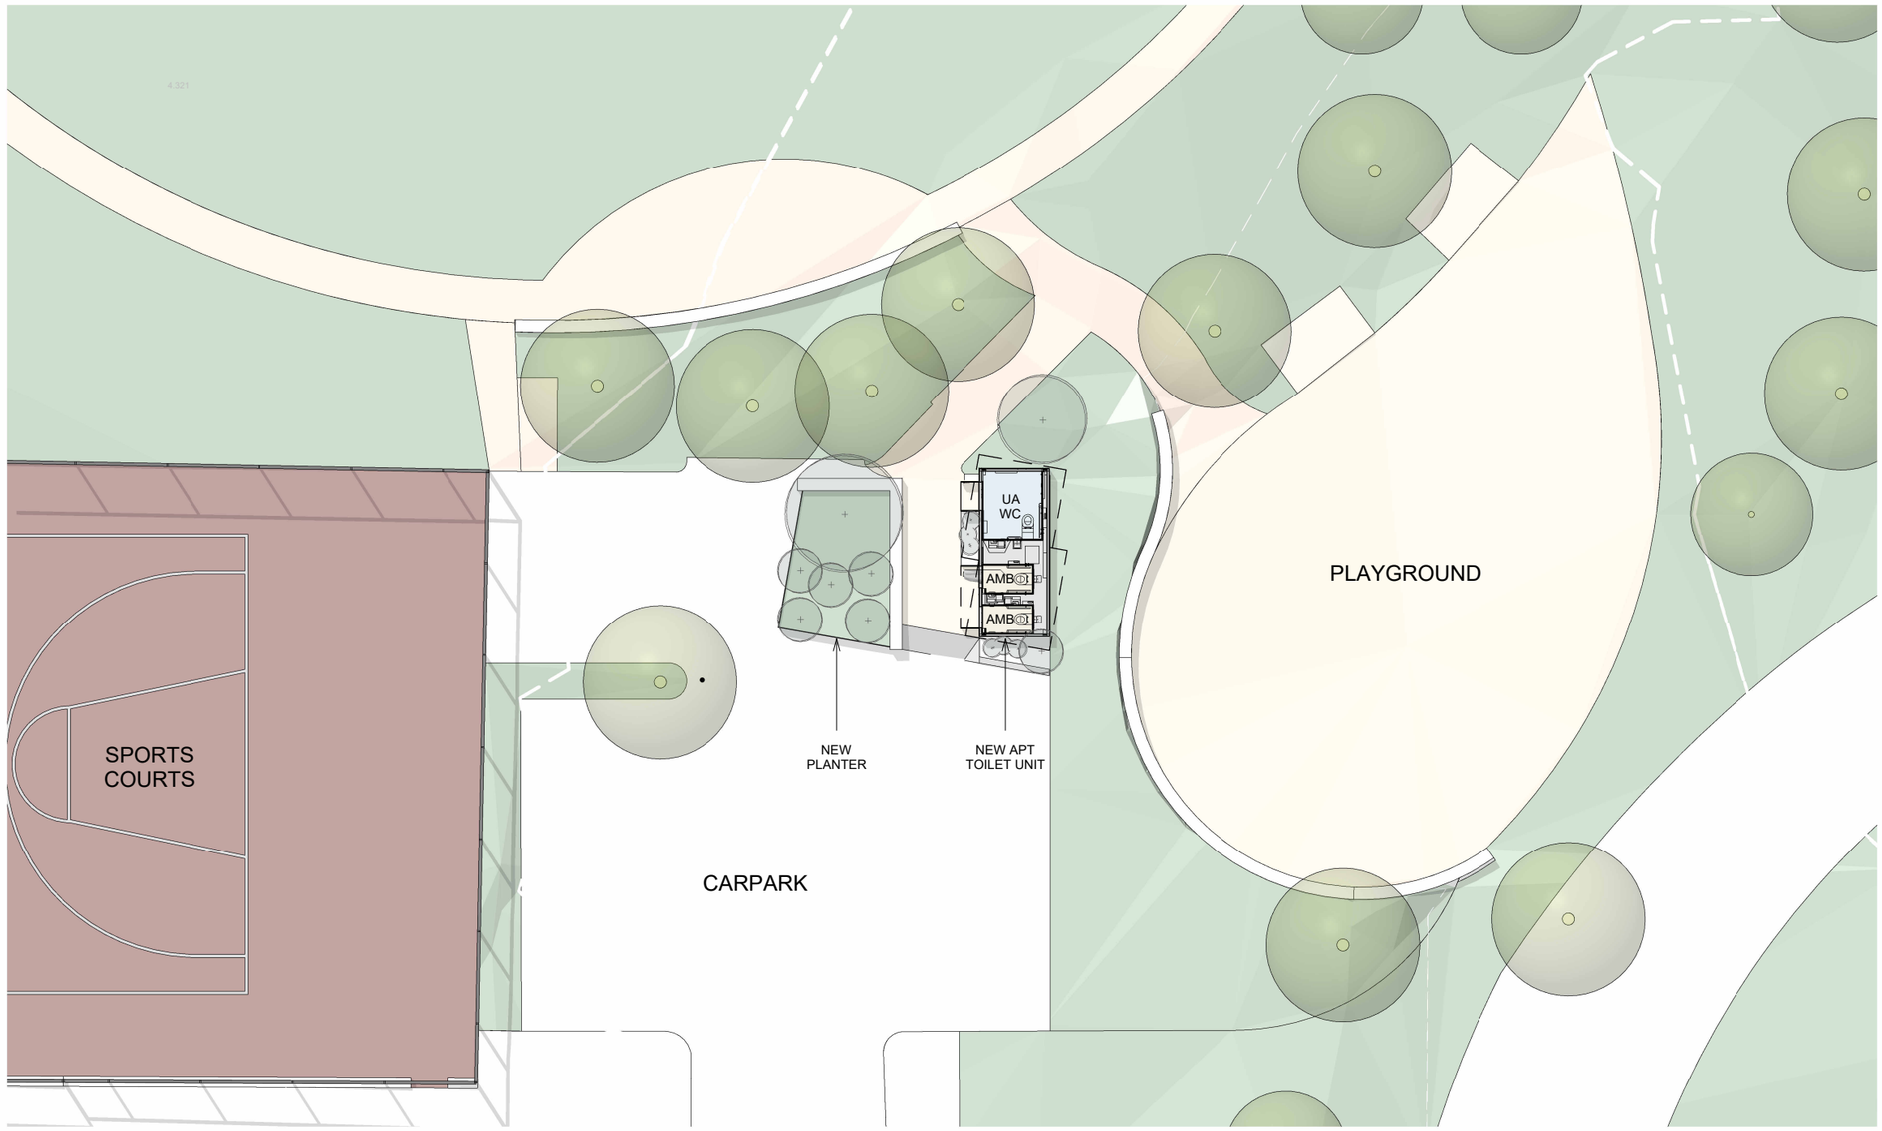

HOFFMAN
MAINE
ARCHITECTS


a: suite 4/74 hay street subiaco 6008 **w:** maine.com.au
e:info@maine.com.au **p:**(08) 9380 4150 **abn:**27 827 649 706
© 2024. This drawing and design are copyright and the property of HMA Architects and must not be retained, copied or used without an expressed written authority

Client	Project	Drawing Name	Scale	Project No.	Date	Drawing Number
City of Perth	Mardalup Park Facilities	Option 01 Site Plan	1 : 200 @ A3	02427	03/02/24	SK-02

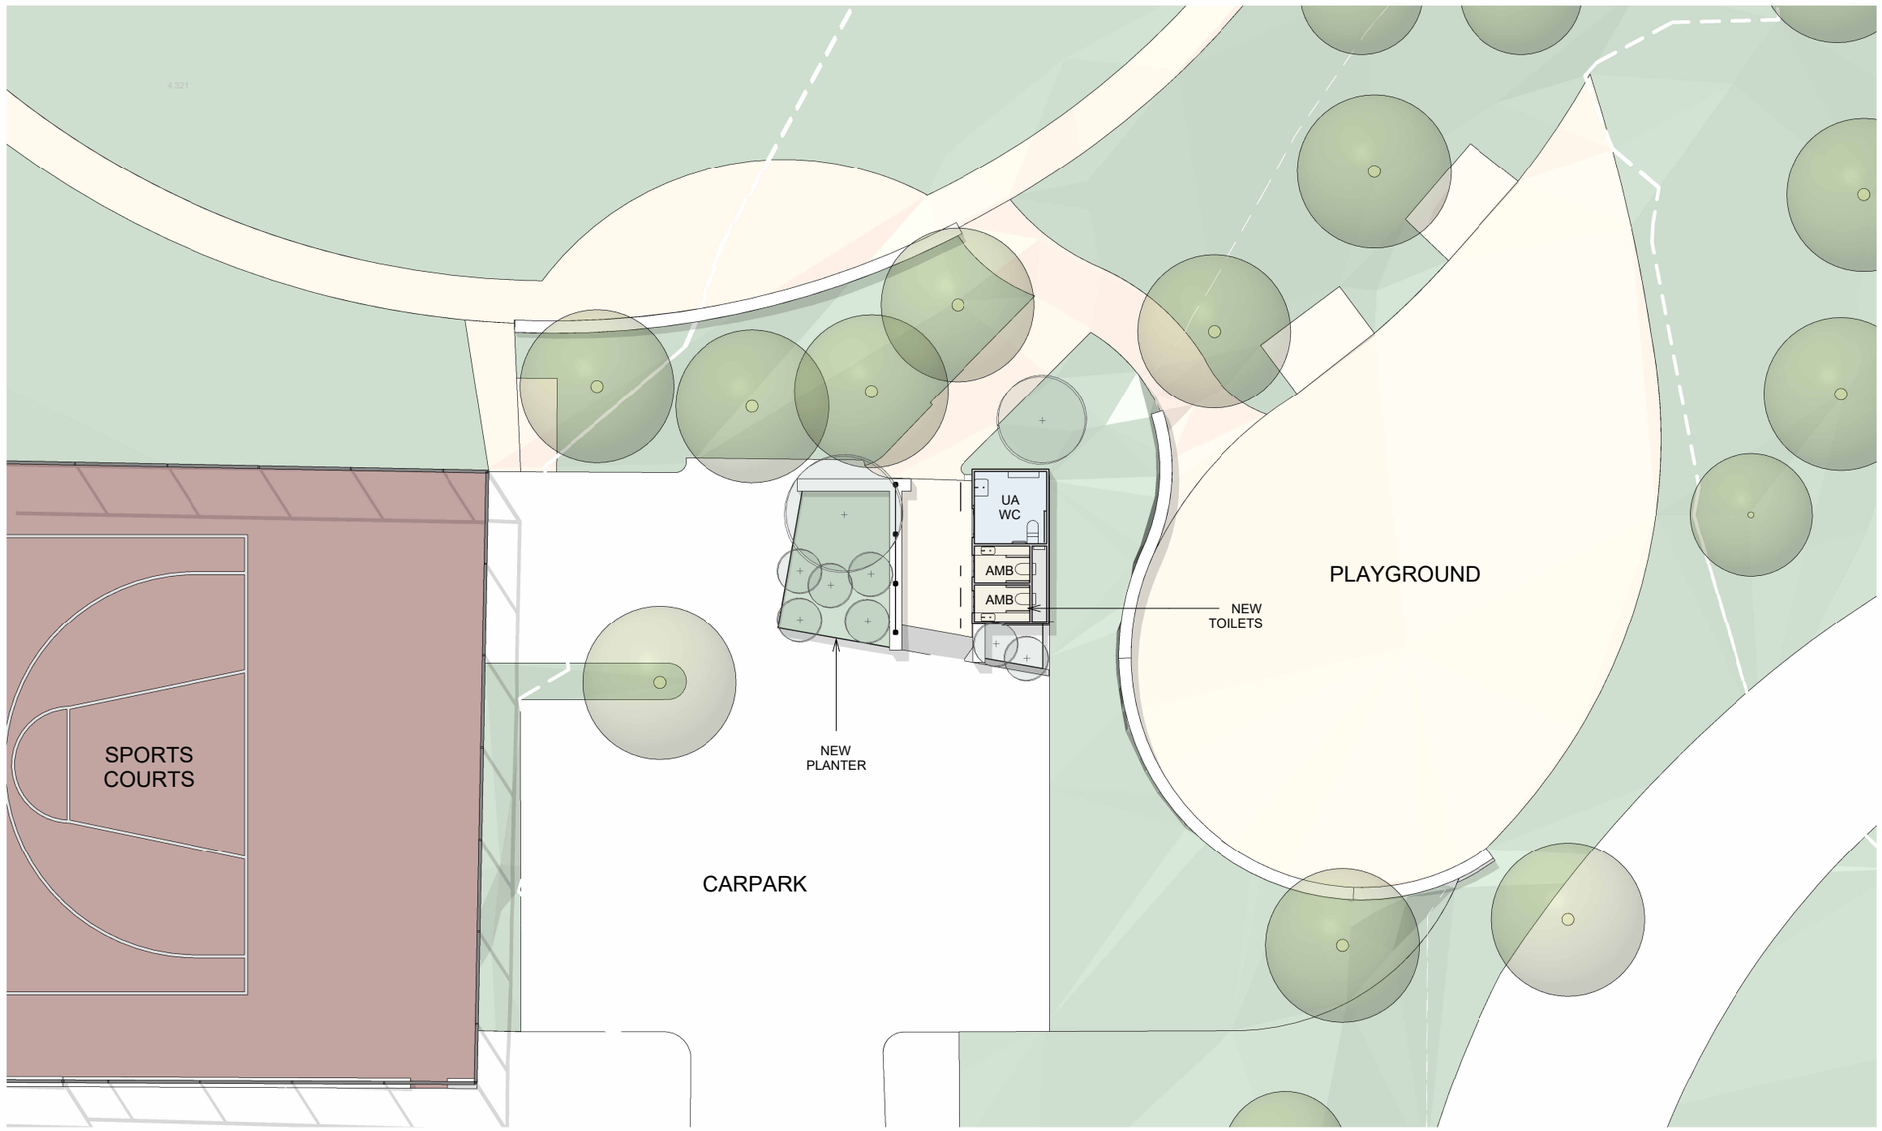

HOFFMAN MAINE ARCHITECTS
a: suite 4/74 hay street subiaco 6008 **w:** maine.com.au
e:info@maine.com.au **p:**(08) 9380 4150 **abn:**27 827 649 706
© 2024. This drawing and design are copyright and the property of HMA Architects and must not be retained, copied or used without an expressed written authority


Client	Project	Drawing Name	Scale	Project No.	Date	Drawing Number
City of Perth	Mardalup Park Facilities	Option 01B Site Plan	1 : 200 @ A3	02427	04/02/24	SK-02B

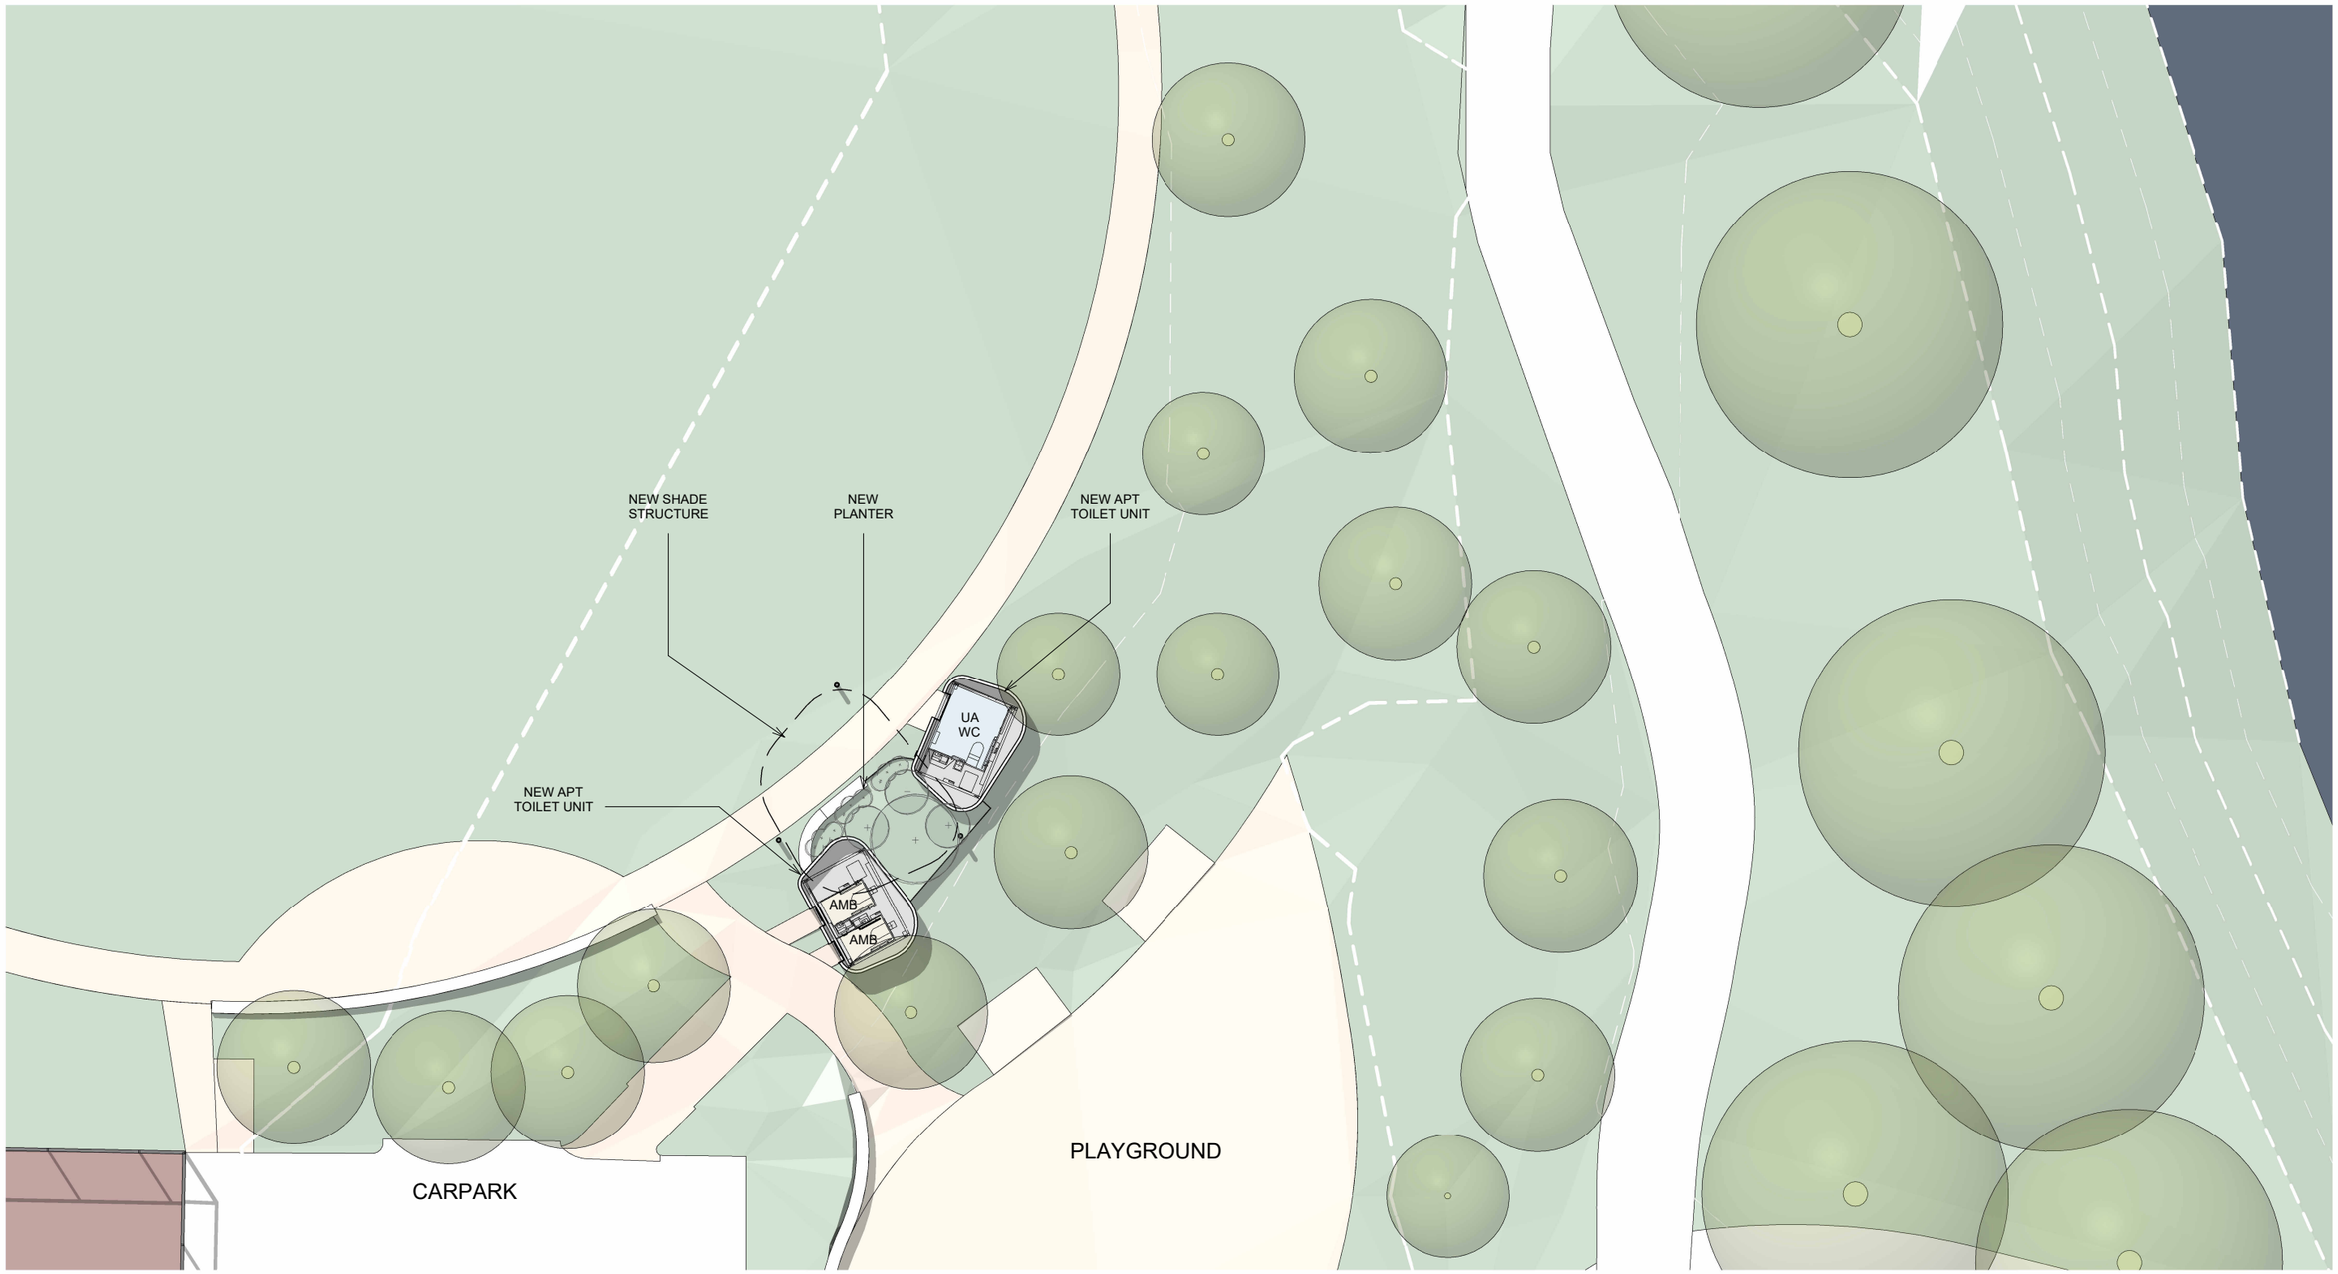

HOFFMAN MAINE ARCHITECTS

a: suite 4/74 hay street subiaco 6008 **w:** maine.com.au
e:info@maine.com.au **p:**(08) 9380 4150 **abn:**27 827 649 706
© 2024. This drawing and design are copyright and the property of HMA Architects and must not be retained, copied or used without an expressed written authority

Client	Project	Drawing Name	Scale	Project No.	Date	Drawing Number
City of Perth	Mardalup Park Facilities	Option 02 Site Plan	1 : 200 @ A3	02427	03/02/24	SK-03

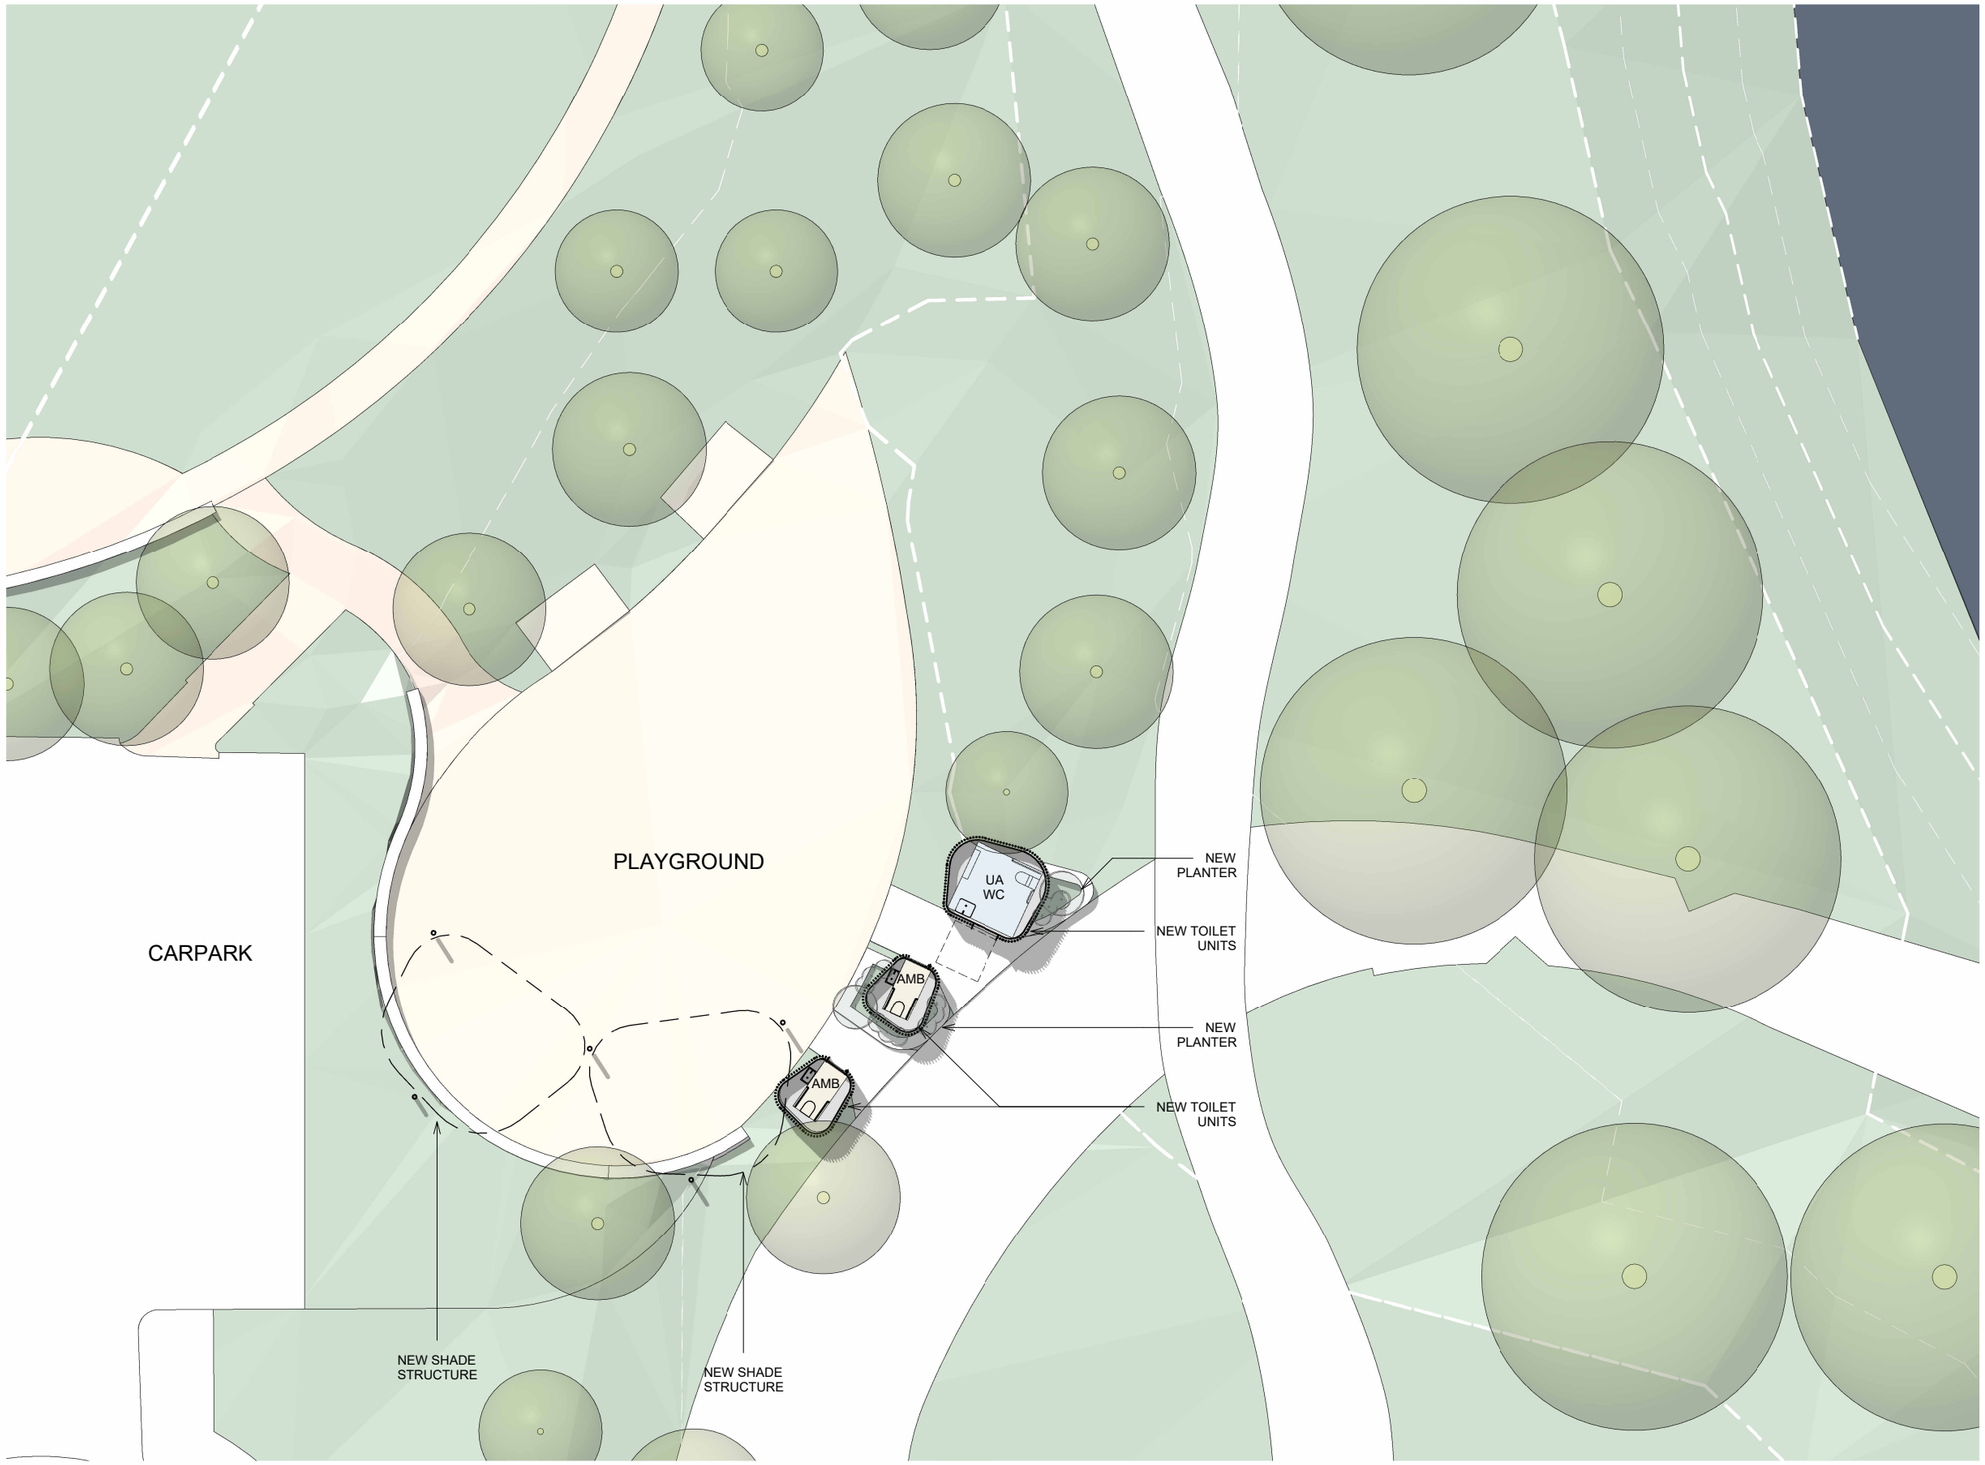

HOFFMAN MAINE ARCHITECTS
a: suite 4/74 hay street subiaco 6008 **w:** maine.com.au
e:info@maine.com.au **p:**(08) 9380 4150 **abn:**27 827 649 706
© 2024. This drawing and design are copyright and the property of HMA Architects and must not be retained, copied or used without an expressed written authority

Client	Project	Drawing Name	Scale	Project No.	Date	Drawing Number
City of Perth	Mardalup Park Facilities	Option 03 Site	1 : 200 @ A3	02427	03/02/24	SK-04



HOFFMAN MAINE ARCHITECTS
a: suite 4/74 hay street subiaco 6008 **w:** maine.com.au
e:info@maine.com.au **p:**(08) 9380 4150 **abn:**27 827 649 706
© 2024. This drawing and design are copyright and the property of HMA Architects and must not be retained, copied or used without an expressed written authority

Client	Project	Drawing Name	Scale	Project No.	Date	Drawing Number
City of Perth	Mardalup Park Facilities	Option 01 - High Level Perspective	@ A3	02427	03/02/24	SK-05



HOFFMAN MAINE ARCHITECTS
a: suite 4/74 hay street subiaco 6008 **w:** maine.com.au
e:info@maine.com.au **p:**(08) 9380 4150 **abn:**27 827 649 706
© 2024. This drawing and design are copyright and the property of HMA Architects and must not be retained, copied or used without an expressed written authority

Client	Project	Drawing Name	Scale	Project No.	Date	Drawing Number
City of Perth	Mardalup Park Facilities	Option 01 - Low Level Perspective	@ A3	02427	03/02/24	SK-06




HOFFMAN MAINE ARCHITECTS
a: suite 4/74 hay street subiaco 6008 **w:** maine.com.au
e:info@maine.com.au **p:**(08) 9380 4150 **abn:**27 827 649 706
© 2024. This drawing and design are copyright and the property of HMA Architects and must not be retained, copied or used without an expressed written authority

Client	Project	Drawing Name	Scale	Project No.	Date	Drawing Number
City of Perth	Mardalup Park Facilities	Option 01B - High Level Perspective	@ A3	02427	04/02/24	SK-05B



HOFFMAN MAINE ARCHITECTS
a: suite 4/74 hay street subiaco 6008 **w:** maine.com.au
e:info@maine.com.au **p:**(08) 9380 4150 **abn:**27 827 649 706
© 2024. This drawing and design are copyright and the property of HMA Architects and must not be retained, copied or used without an expressed written authority

Client	Project	Drawing Name	Scale	Project No.	Date	Drawing Number
City of Perth	Mardalup Park Facilities	Option 01B - Low Level Perspective	@ A3	02427	04/02/24	SK-06B

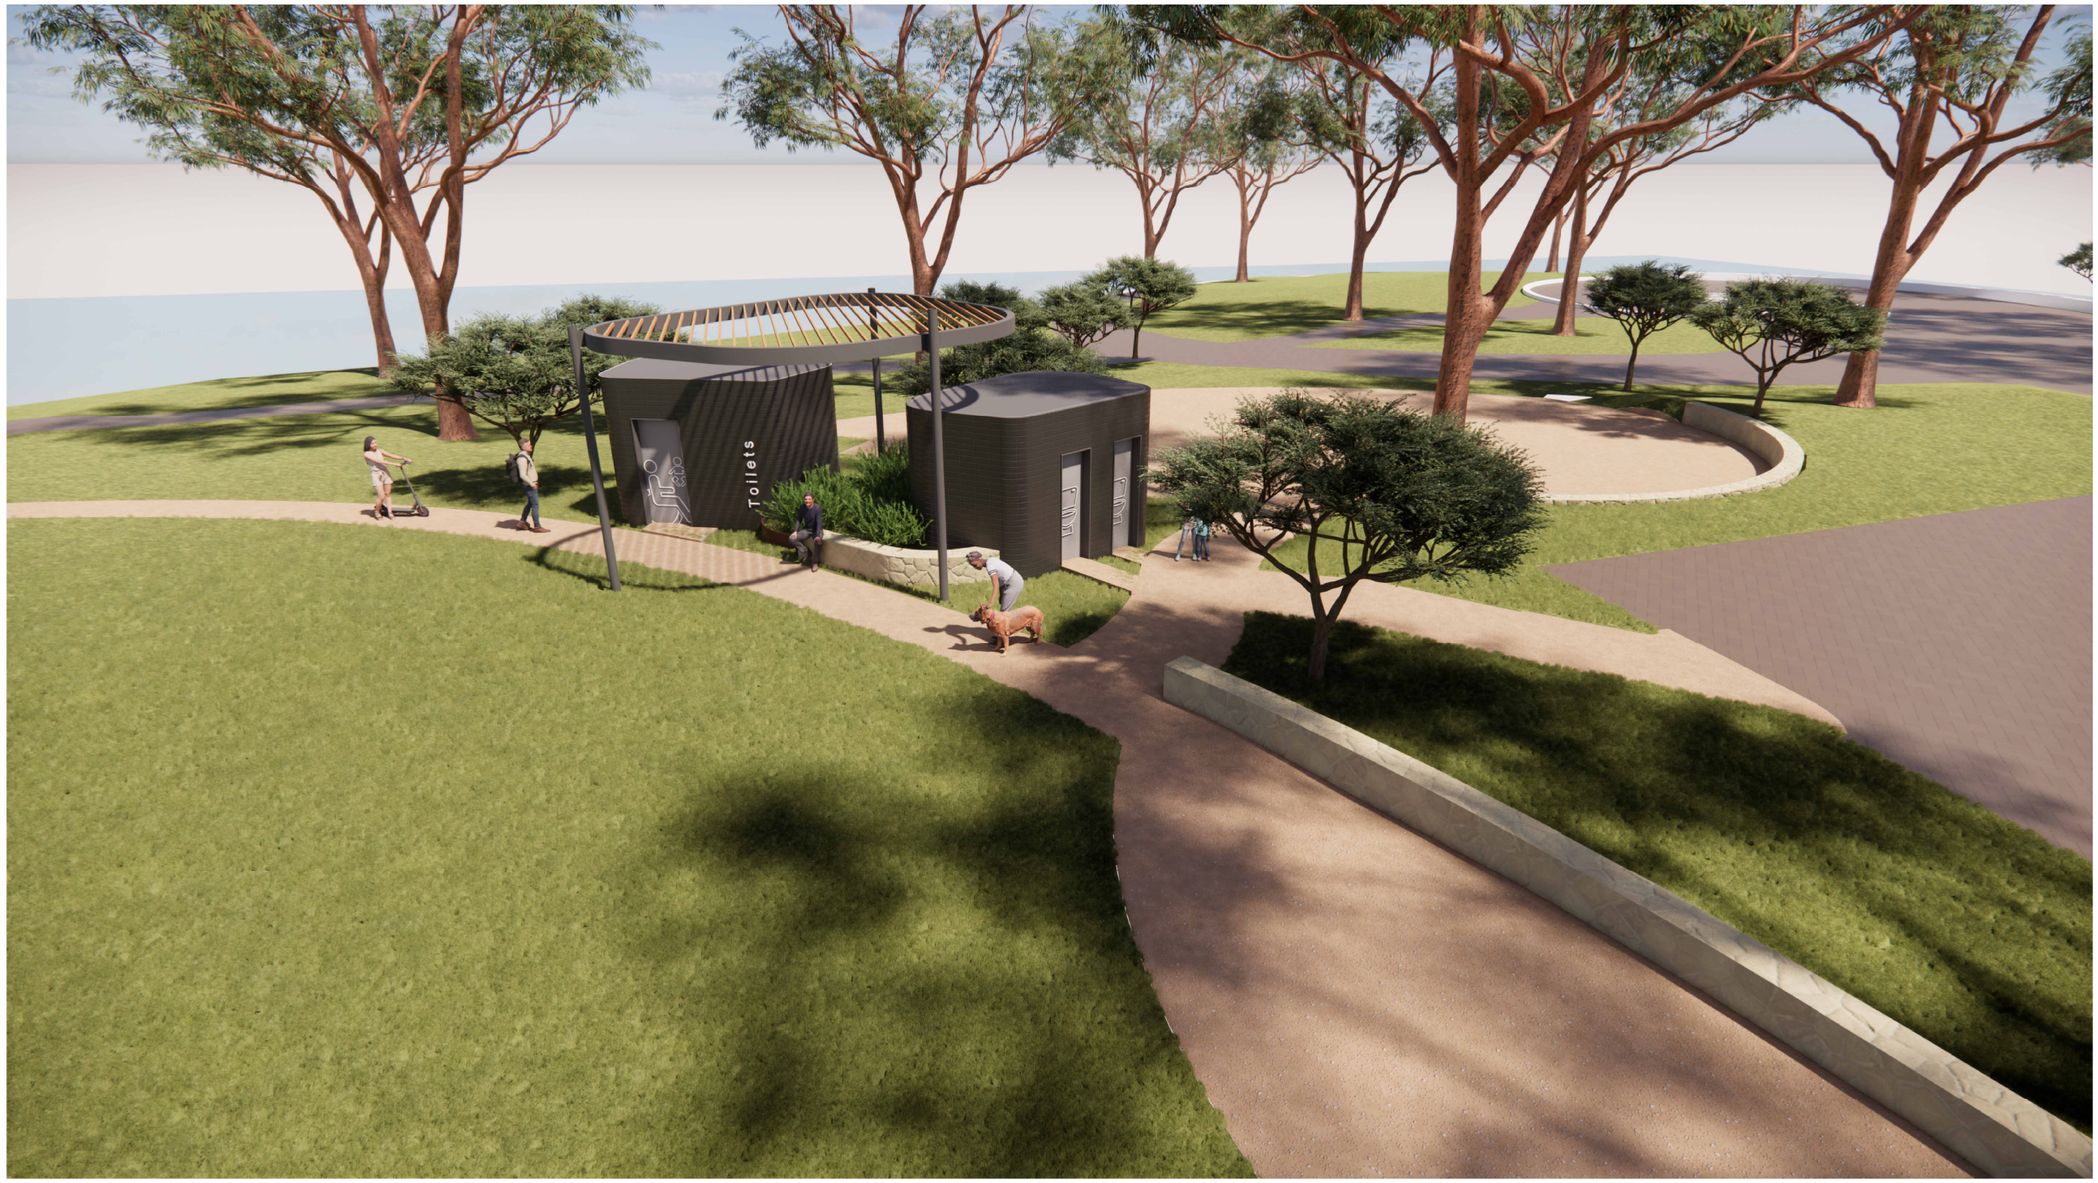

HOFFMAN MAINE ARCHITECTS
a: suite 4/74 hay street subiaco 6008 **w:** maine.com.au
e:info@maine.com.au **p:**(08) 9380 4150 **abn:**27 827 649 706
© 2024. This drawing and design are copyright and the property of HMA Architects and must not be retained, copied or used without an expressed written authority

Client	Project	Drawing Name	Scale	Project No.	Date	Drawing Number
City of Perth	Mardalup Park Facilities	Option 02 - High Level Perspective	@ A3	02427	03/02/24	SK-07



HOFFMAN MAINE ARCHITECTS
a: suite 4/74 hay street subiaco 6008 **w:** maine.com.au
e:info@maine.com.au **p:**(08) 9380 4150 **abn:**27 827 649 706
© 2024. This drawing and design are copyright and the property of HMA Architects and must not be retained, copied or used without an expressed written authority

Client	Project	Drawing Name	Scale	Project No.	Date	Drawing Number
City of Perth	Mardalup Park Facilities	Option 02 - Low Level Perspective	@ A3	02427	03/02/24	SK-08



HOFFMAN MAINE ARCHITECTS
a: suite 4/74 hay street subiaco 6008 **w:** maine.com.au
e:info@maine.com.au **p:**(08) 9380 4150 **abn:**27 827 649 706
© 2024. This drawing and design are copyright and the property of HMA Architects and must not be retained, copied or used without an expressed written authority

Client	Project	Drawing Name	Scale	Project No.	Date	Drawing Number
City of Perth	Mardalup Park Facilities	Option 03 - High Level Perspective	@ A3	02427	03/02/24	SK-09



HOFFMAN MAINE ARCHITECTS
a: suite 4/74 hay street subiaco 6008 **w:** maine.com.au
e:info@maine.com.au **p:**(08) 9380 4150 **abn:**27 827 649 706
© 2024. This drawing and design are copyright and the property of HMA Architects and must not be retained, copied or used without an expressed written authority

Client	Project	Drawing Name	Scale	Project No.	Date	Drawing Number
City of Perth	Mardalup Park Facilities	Option 03 - Low Level Perspective	@ A3	02427	03/02/24	SK-10