



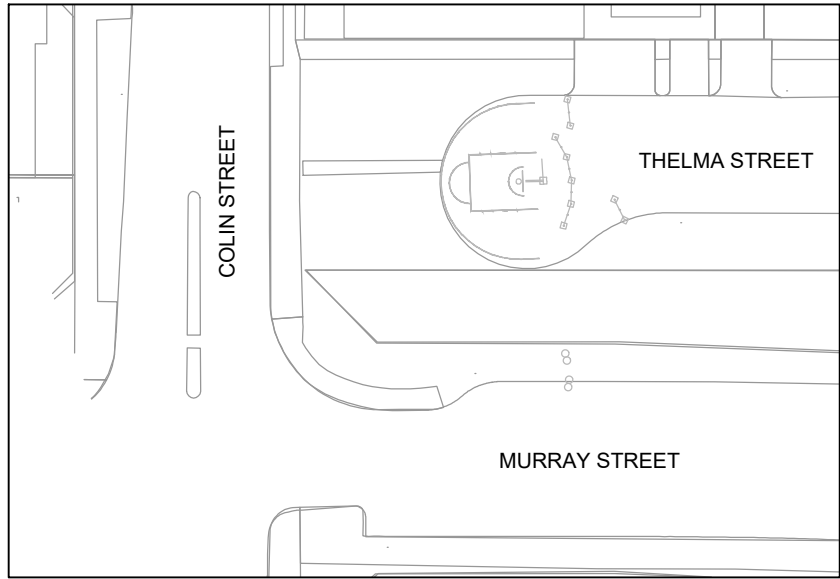

LOCATION PLAN

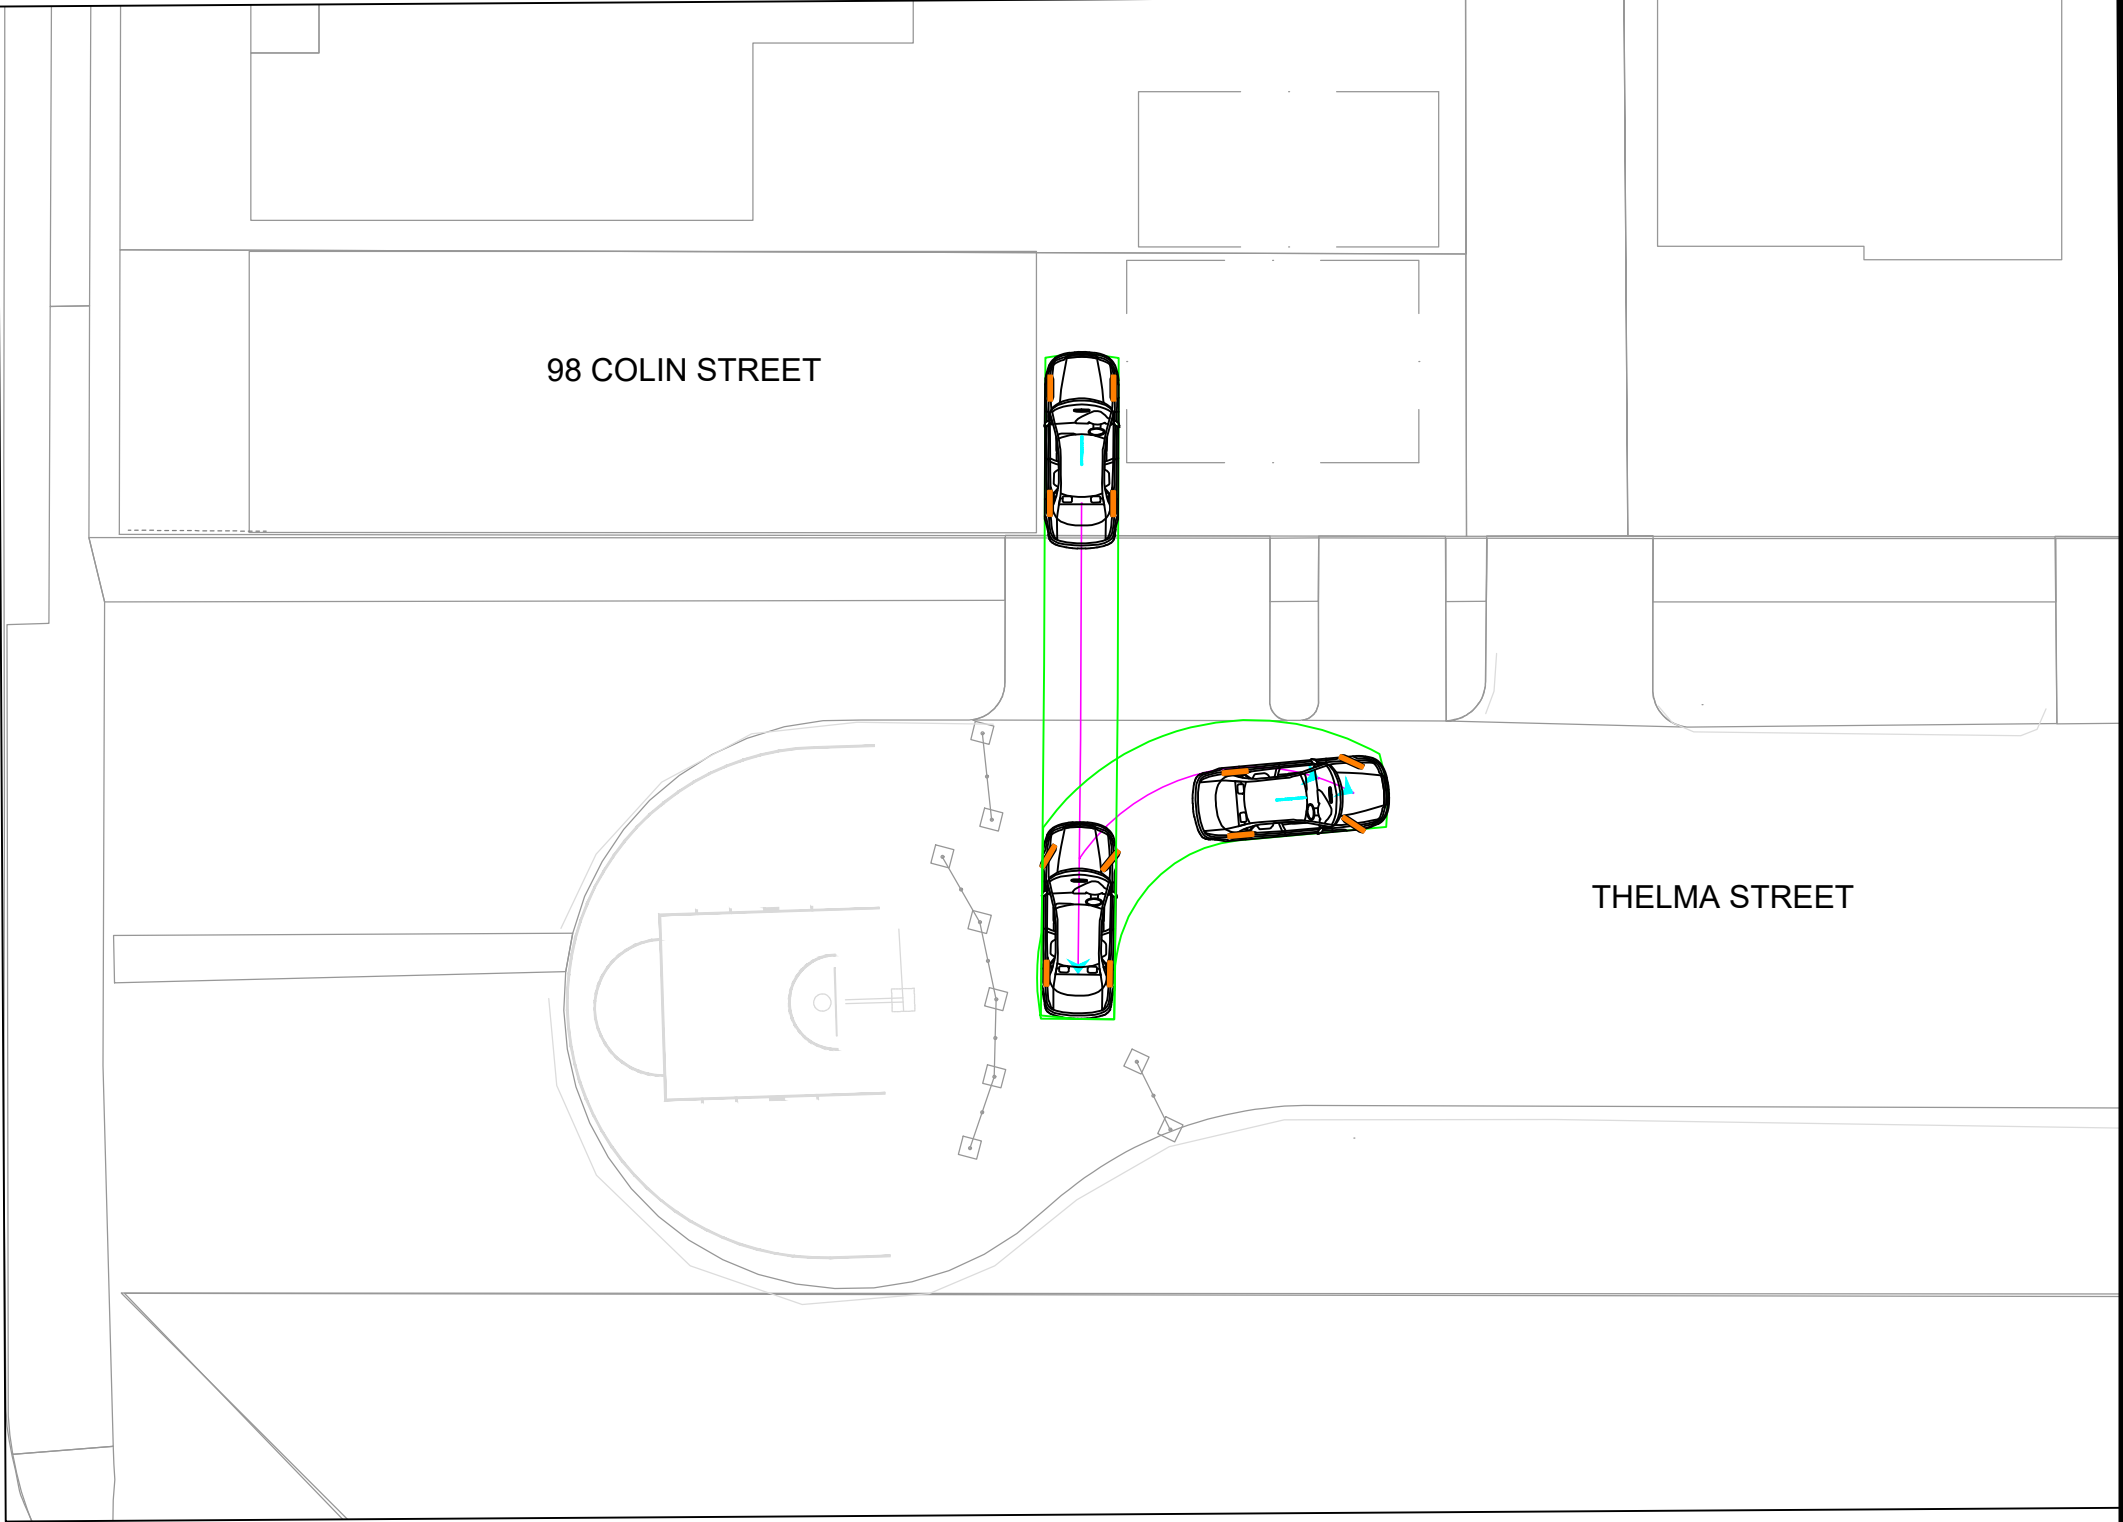

SWEPT PATH ANALYSIS



THIS DWG & DESIGN IS SUBJECT TO COPYRIGHT AND MAY NOT BE REPRODUCED WITHOUT PRIOR WRITTEN CONSENT. CONTRACTORS TO VERIFY ALL DIMENSIONS ON SITE BEFORE COMMENCING WORK. REPORT ALL DISCREPANCIES TO PROJECT MANAGER PRIOR TO CONSTRUCTION. FIGURED DIMENSIONS TO BE TAKEN IN PREFERENCE TO SCALED DRAWINGS.

A	01/12/2020	ISSUED FOR INFORMATION	LS	LW
REV	DATE	REVISION DETAILS	DWN	CHK



City of Perth


COUNCIL HOUSE,
27-29 ST. GEORGE'S TERRACE, PERTH.

NAME - POSITION TITLE, UNIT

NAME - MANAGER, UNIT

DRAWN
--
URBAN DES.
LW
CIVIL ENG.
--
PROJECT MGR.
--
DRAWING STATUS
ISSUED FOR INFORMATION
RKS FILE No. #####

TRAFFIC ENG.
--
DATE
01/12/2020
SCALE
AS SHOWN
CO-ORD SYS.
GDA 94 / AHD

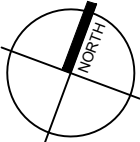

THELMA STREET
HALF BASKETBALL COURT

VEHICLE ACCESS
SHEET 1 of 1

DWG SET No.	DISPLN	DWG TYPE	SHEET No.	REV.
THELMA	C - VA	- 1	A	
RKS FILE No. #####		CAD: THELMA 20_21 - C - GL - 01.dwg		FLDR: H:\CAD\1_DR\1_PUB\THELMA\ A3