

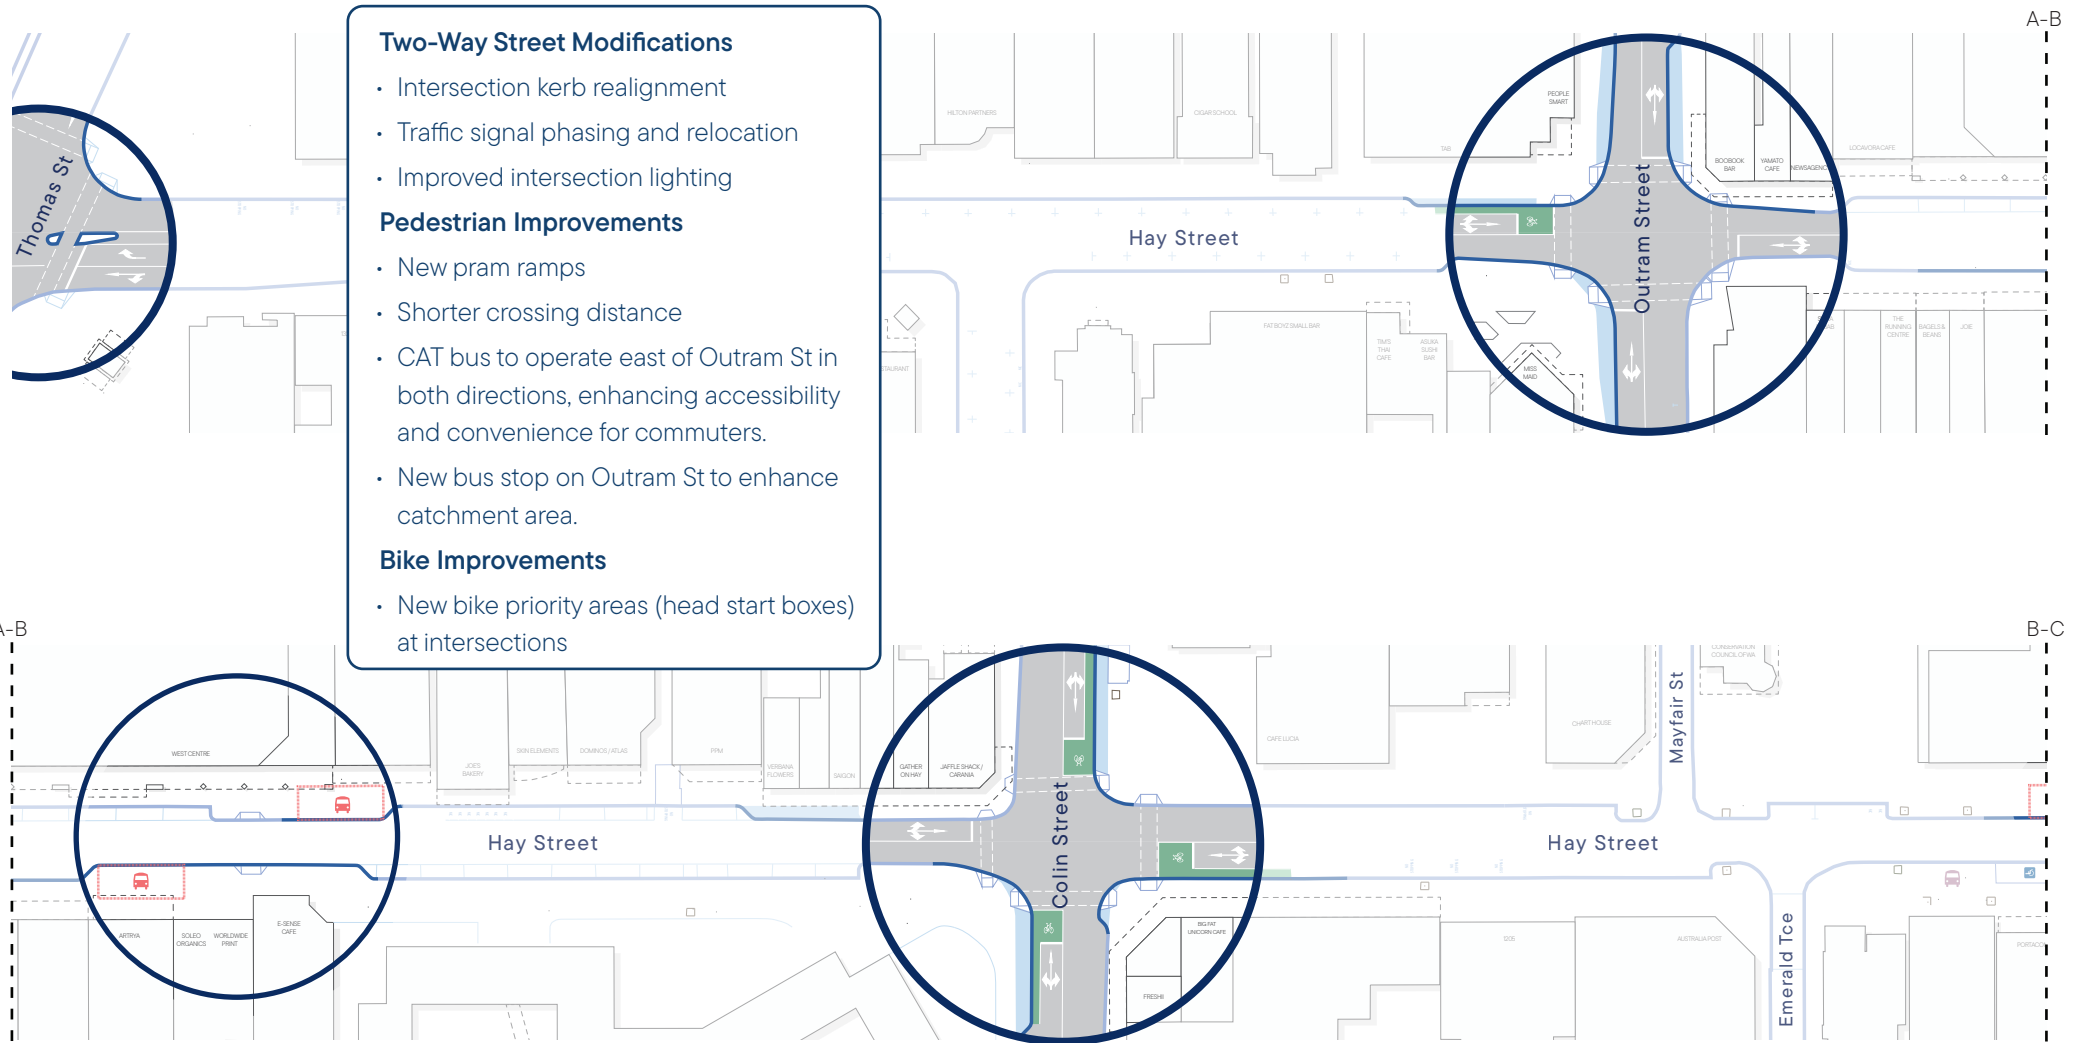
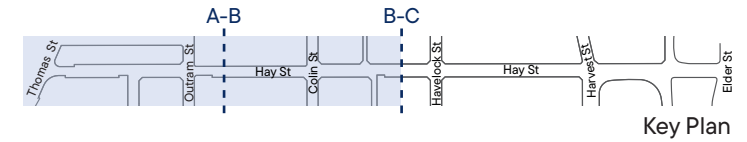


Final Concept Plan (Diagrammatic)

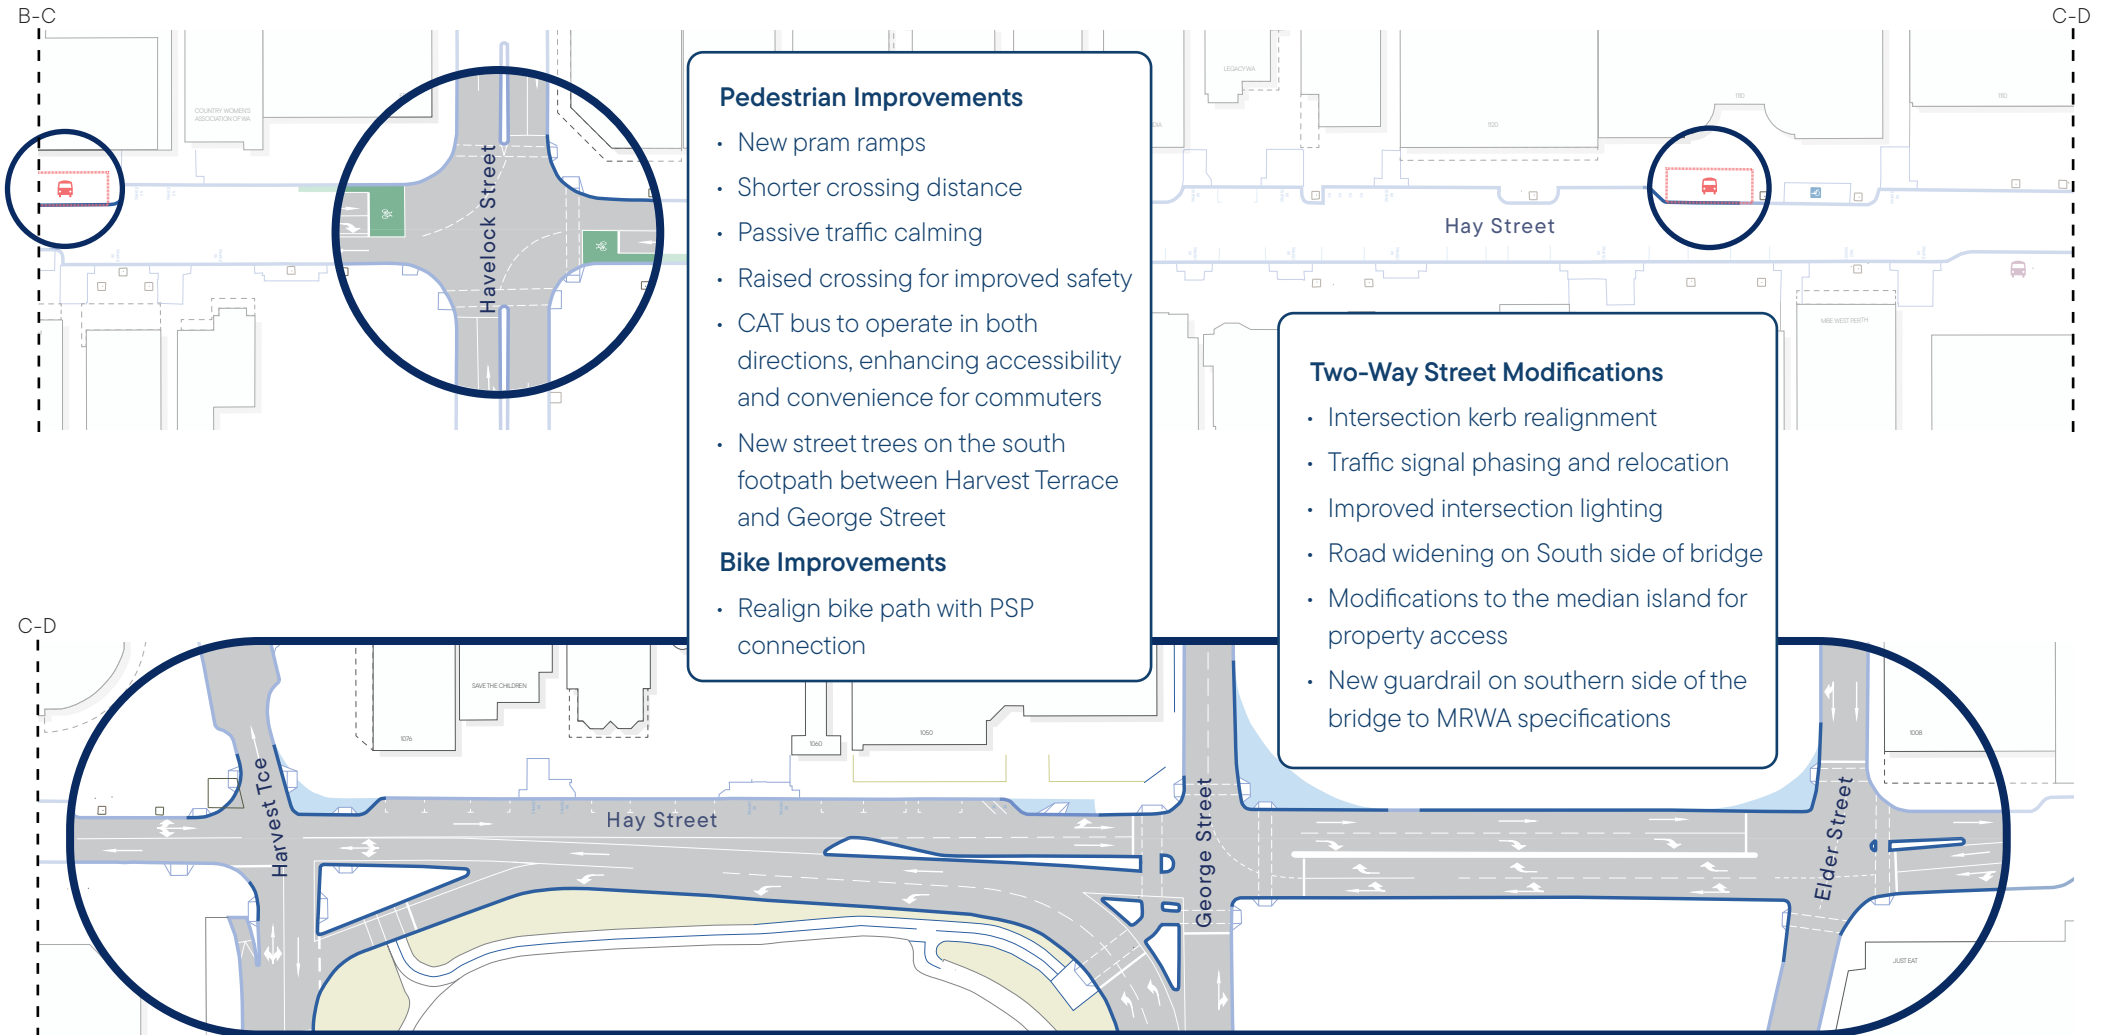

Final Concept Plan (Diagrammatic)

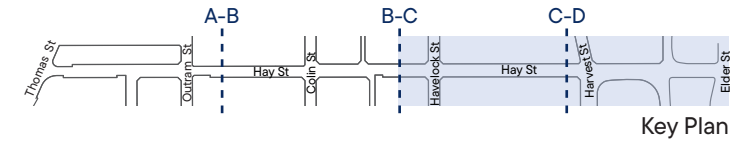

Legend

- Existing kerb
- New kerb
- New footpath widening
- New cycle head-start

