



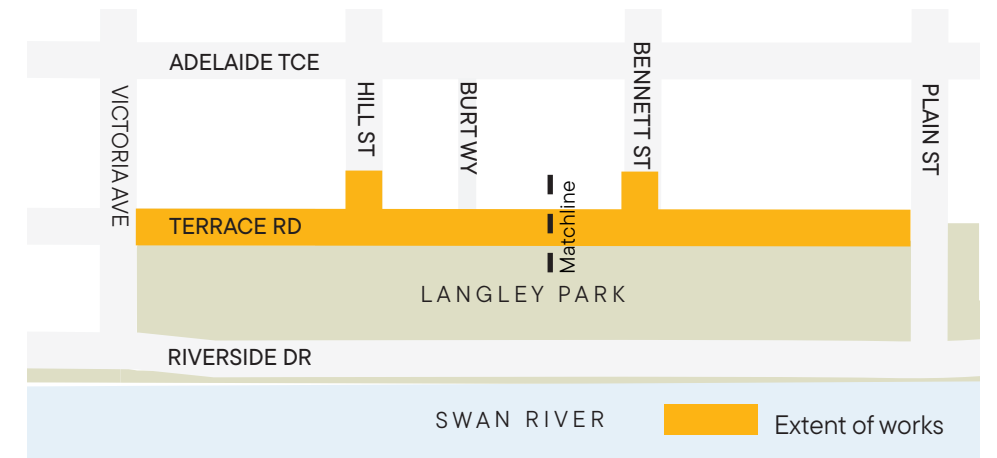


Location Map

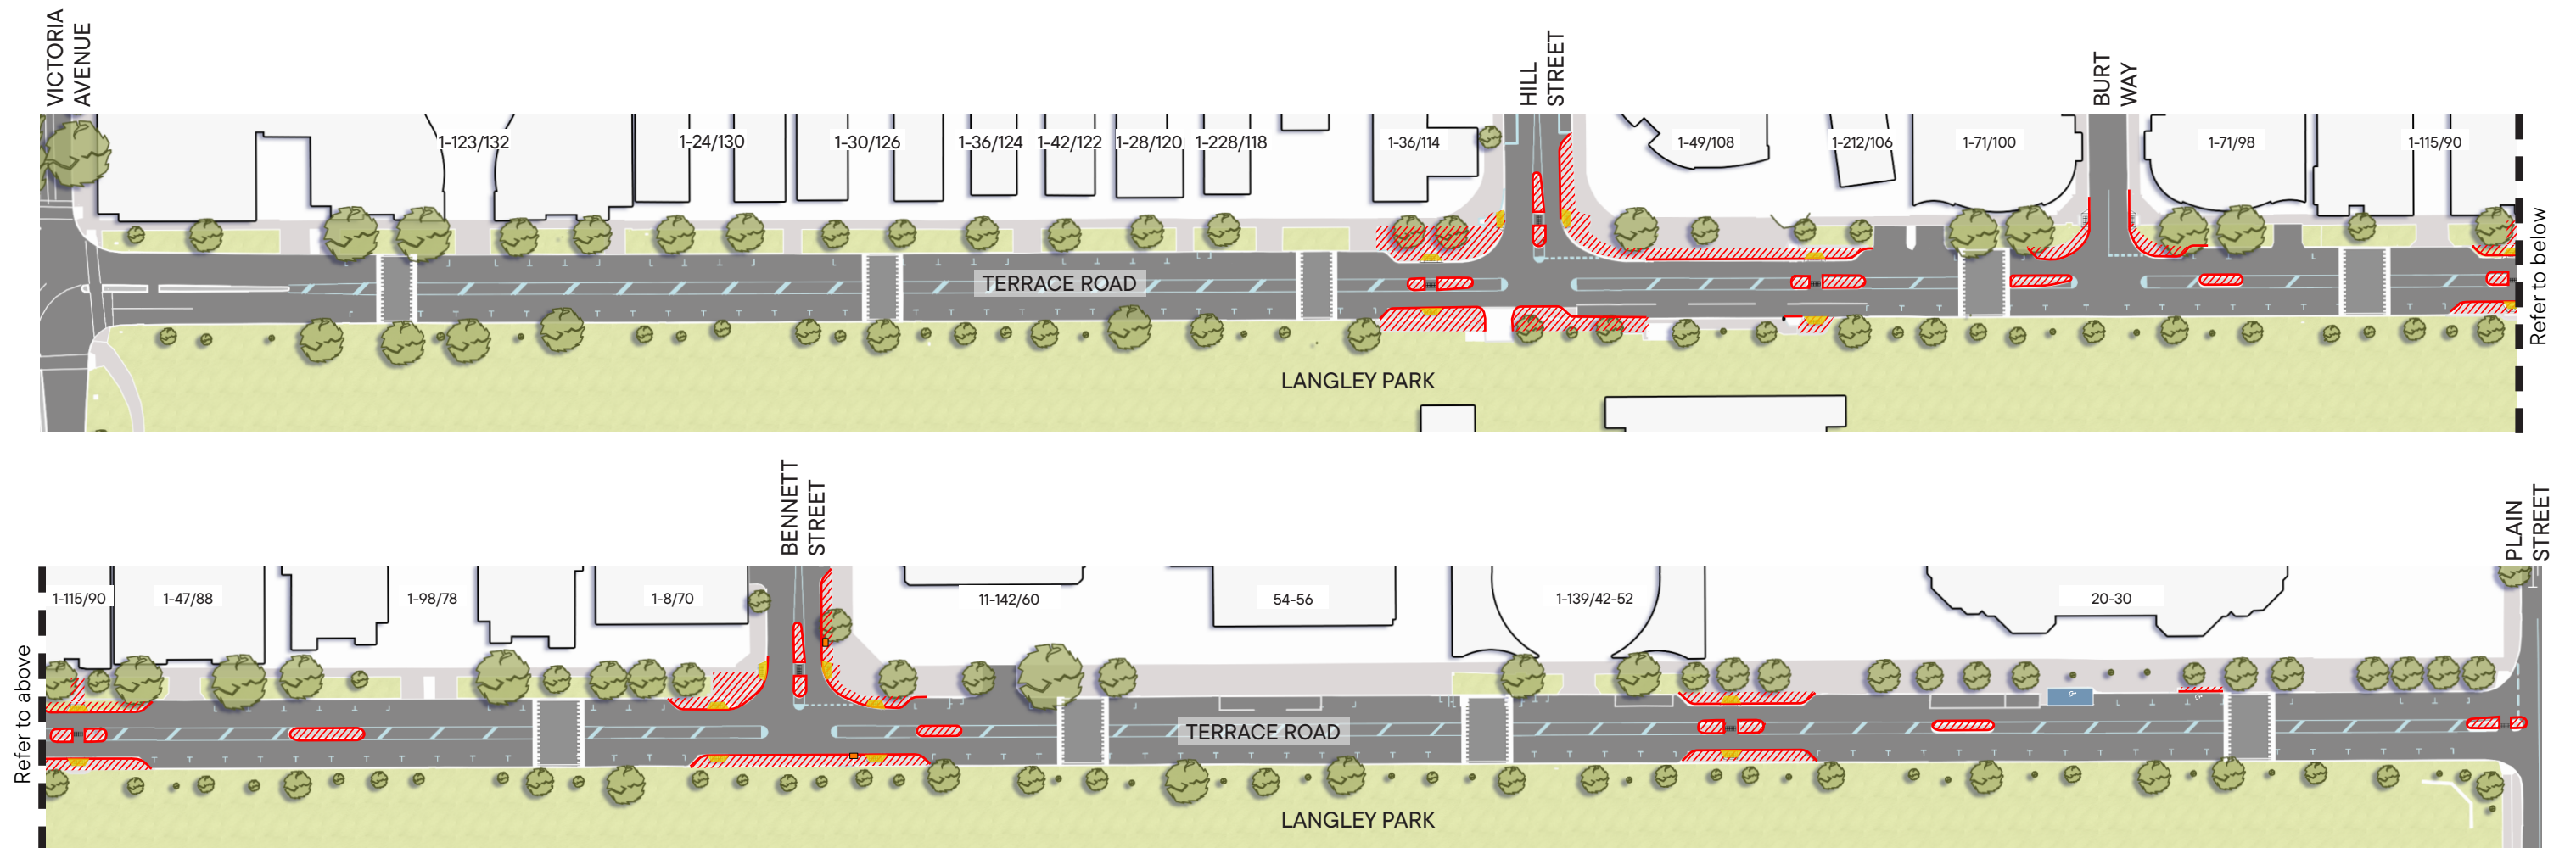


Legend

- | | | |
|-----------------------|--------------------------|----------------------------|
| Existing trees | New raised median island | Proposed new speed plateau |
| New kerb | Proposed new pram ramp | Proposed new line marking |
| New urbanstone pavers | Proposed ACROD bay | |

In addition to these works new line marking to the parking bays is required on Terrace Road west of Victoria Avenue.
Unless otherwise indicated existing parking bays are retained.

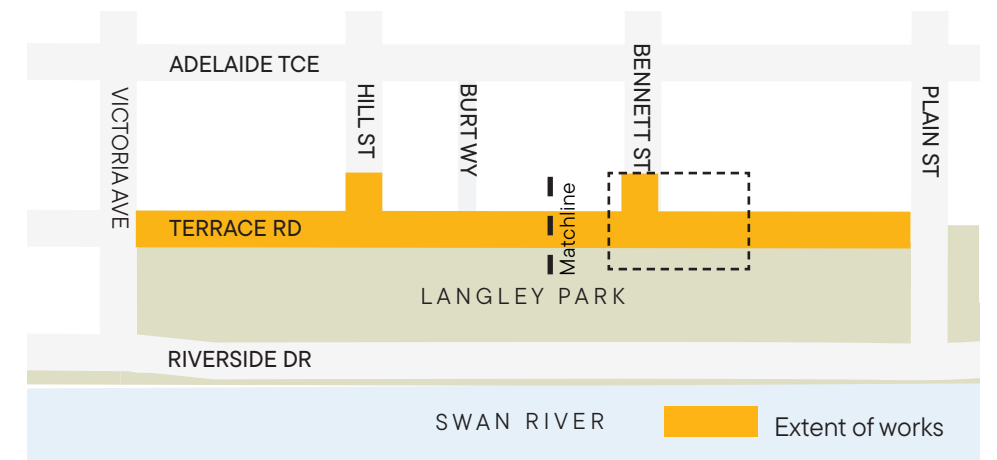

Location Map

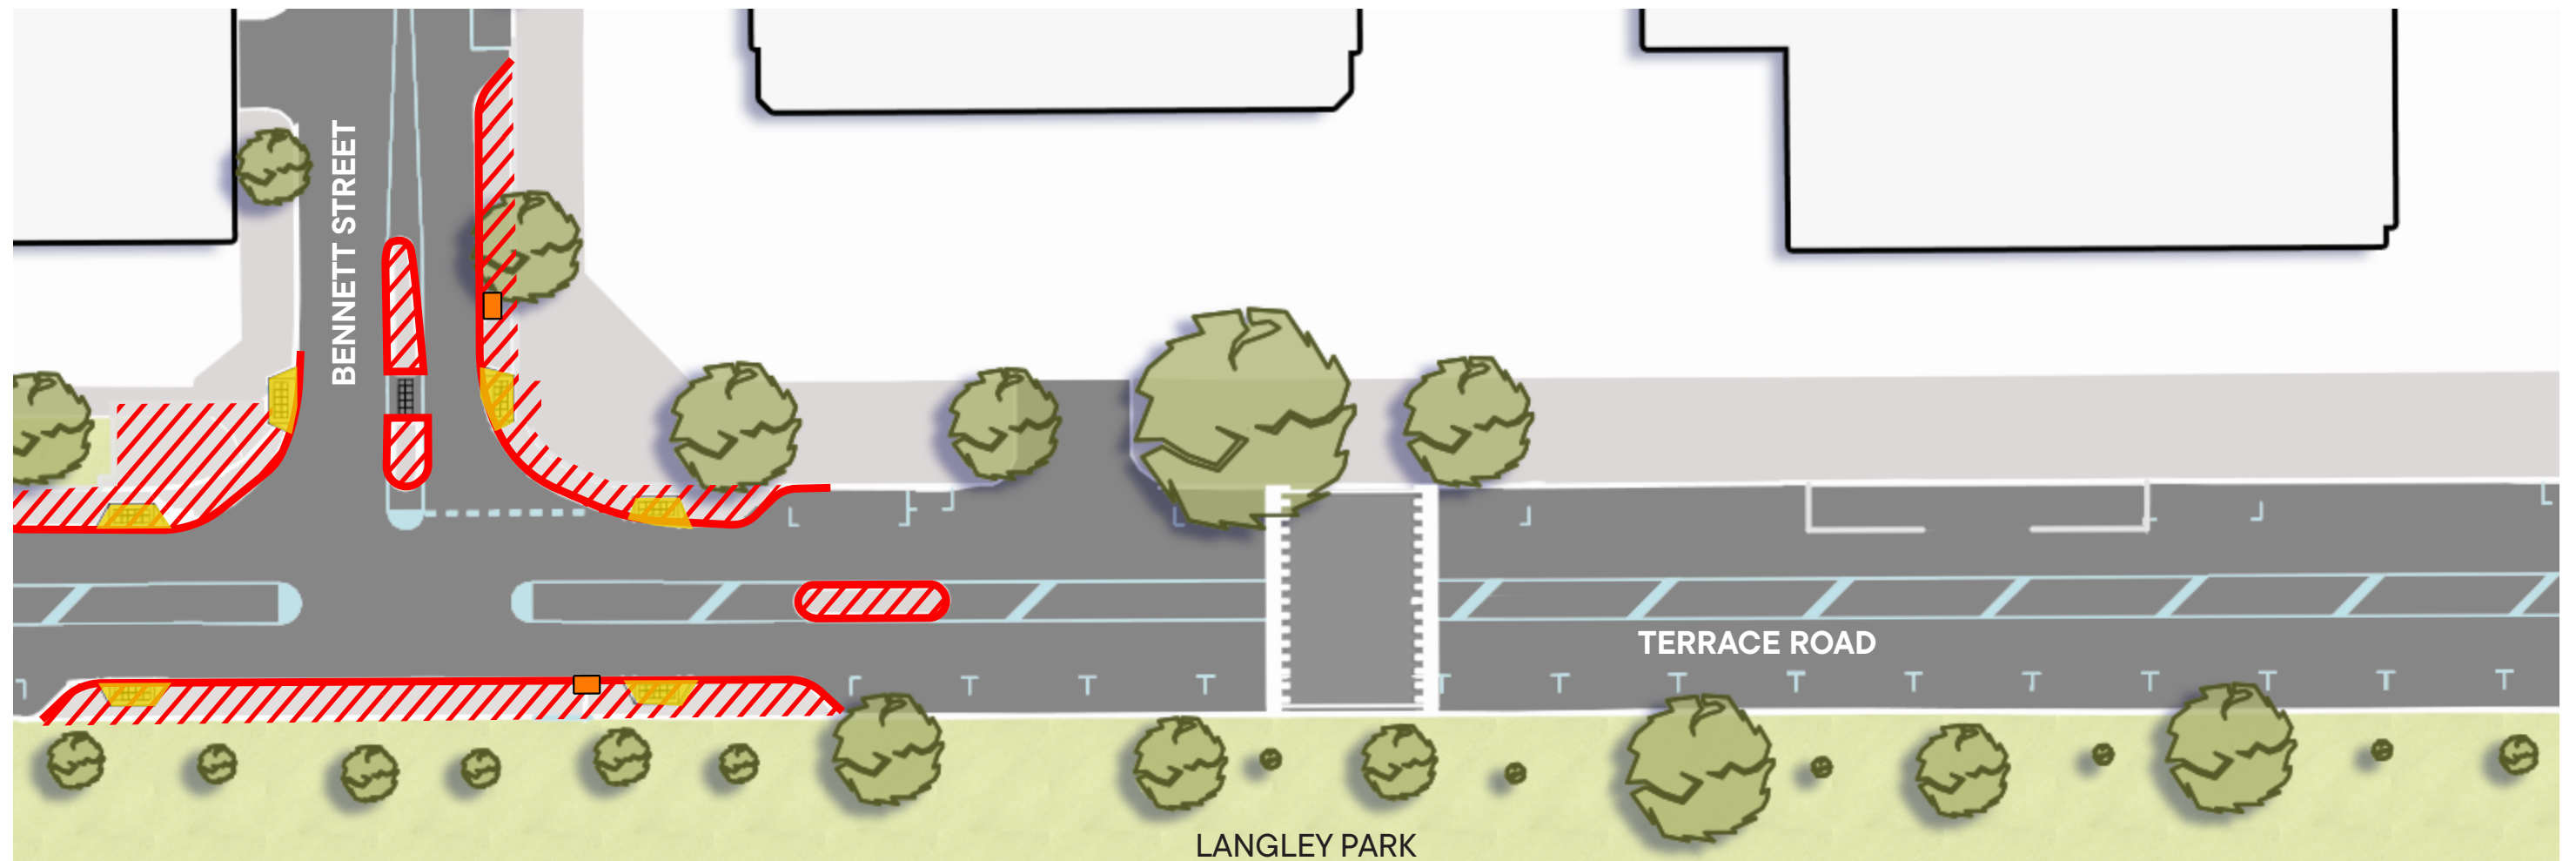

Legend

- | | | |
|-----------------------|--------------------------|----------------------------|
| Existing trees | New raised median island | Proposed new speed plateau |
| New kerb | Proposed new pram ramp | Proposed new line marking |
| New urbanstone pavers | Proposed side entry pit | |

Unless otherwise indicated existing parking bays are retained.