




MARDALUP PLAYGROUND

BROWN STREET, EAST PERTH WA 6004

- CULTURAL/ HERITAGE LINKS
- IMAGINATIVE PLAY
- SOCIAL PLAY
- REFLECTIVE / QUIET / REST
- SENSORY - MOVEMENT / BALANCE (VESTIBULAR/PROPRIOCEPTIVE)
- SENSORY - SOUND / MUSICAL
- SENSORY - TOUCH / TEXTURE

- UA UNIVERSAL ACCESS
- Y SUITABLE FOR YOUNGER CHILDREN
- O SUITABLE FOR OLDER CHILDREN

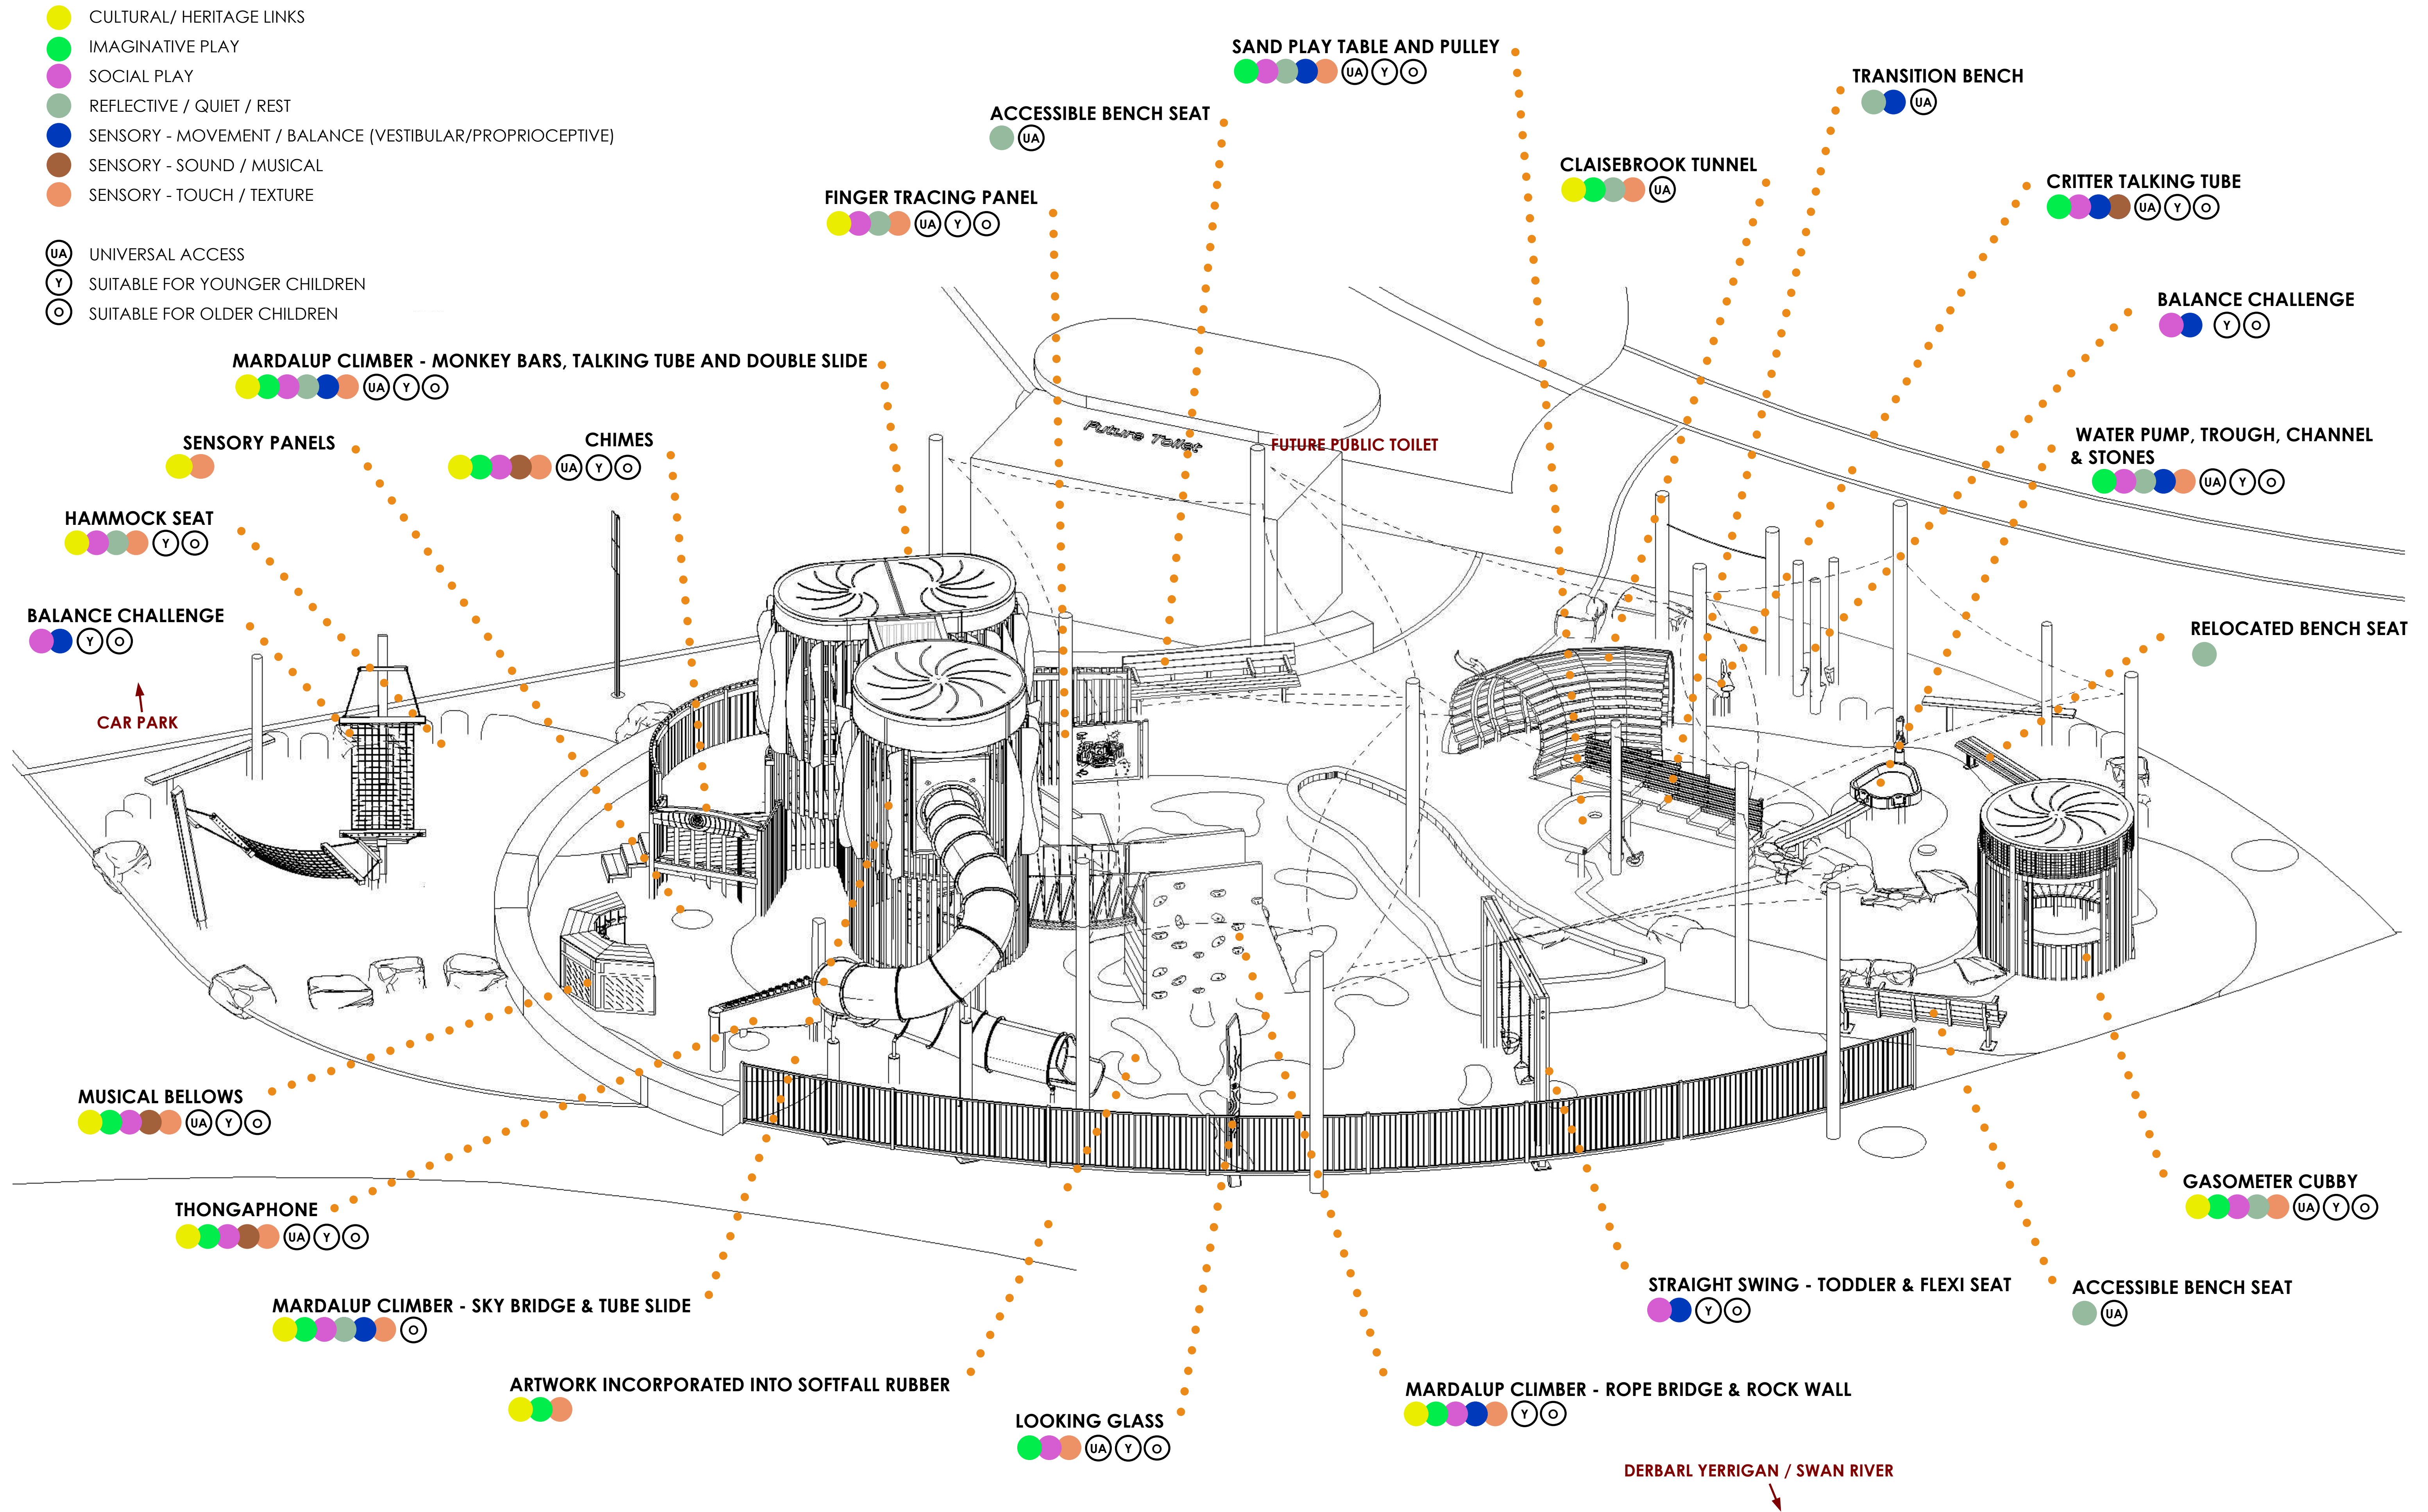

8 Burchell Way
Kewdale WA 6105
(08) 9361 1355
play@natureplaysolutions.com.au

MARDALUP PLAYGROUND

BROWN STREET, EAST PERTH WA 6004

LS 102 - GUIDE FOR ACCESSIBILITY AND PLAY TYPES

Job No: 6799
Rev: 0
Date: Oct 2025
Design: WG




LEGEND

- A** MARDALUP CLIMBER (L030750)
 - B** LARGE CHIMES (L058200)
 - C** MUSICAL BELLOWS (L058399)
 - D** THONGAPHONE - STIRRUPS (L007902)
 - E** HAMMOCK SEAT HANGOUT (L000305)
 - F** STRAIGHT DOUBLE SWING - TODDLER AND FLEXI SEAT (L003310)
 - G** ACCESSIBLE BENCH SEAT WITH 3 ARMRESTS (L031209)
 - H** CLAISEBROOK TUNNEL (L031299)
 - I** SAND PLAY TABLE (L001300)
 - J** SAND PULLEY (L003900)
 - K** TRANSITION BENCH (L009800)
 - L** WATER CHANNEL LEFT CORVE (L003101)
 - M** ORGANIC WATER TROUGH - 2 GATES (L004903)
 - N** WATER PUMP (L003002)
 - O** GASOMETER CUBBY (L028799)
 - P** STILT W/HONED CONCRETE STEP (L004307) X 3
 - Q** DUAL TIGHT ROPE WALK INGROUND (L006300)
 - R** CRITTER TALKING TUBE (L003512)
 - S** SENSORY PANEL (L029214)
 - T** TIMBER POST LOOKING GLASS (L054800)
 - U** STONE WATER PLAY (L001400)
 - V** BALANCE SLEEPER WITH POST (L005203)
- * ALL PRODUCTS TO BE INSTALED ON SHALLOW SLAB FOOTINGS

- EXISTING
- SHADE SAIL (COLOUR TBC)
- WHITE SAND (MIN 300mm DEEP) (APPROX. 17m2)
- IAS RUBBER (APPROX. 124m2)
- IAS RUBBER (APPROX. 16m2)
- MULCH WITH PLANTING (APPROX. 200m2)
- CONCRETE PATH (APPROX. 99m2)
- LOG
- ROCK BOULDERS
- CONCRETE STEPPER PISTACHIO (LIGHT BROWN) (L010505)
- BLOCK EDGE
- EXISTING TREE
- PROPOSED TREE
- PLANTS
- FALL ZONE
- EXISITING SHADE SAIL POST
- PROPOSED SHADE SAIL POST
- SCOPE OF WORKS

Scale Approx 1:100 @ A1
1:200 @ A3
0 1 2 3 4 5 10m

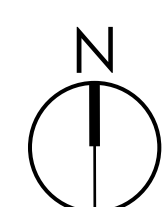



8 Burchell Way
Kewdale WA 6105
(08) 9361 1355
play@natureplaysolutions.com.au

MARDALUP PLAYGROUND

BROWN STREET, EAST PERTH WA 6004
LS 103 - CONCEPT PLAN

Job No: 6799
Rev: 0
Date: Oct 2025
Design: WG

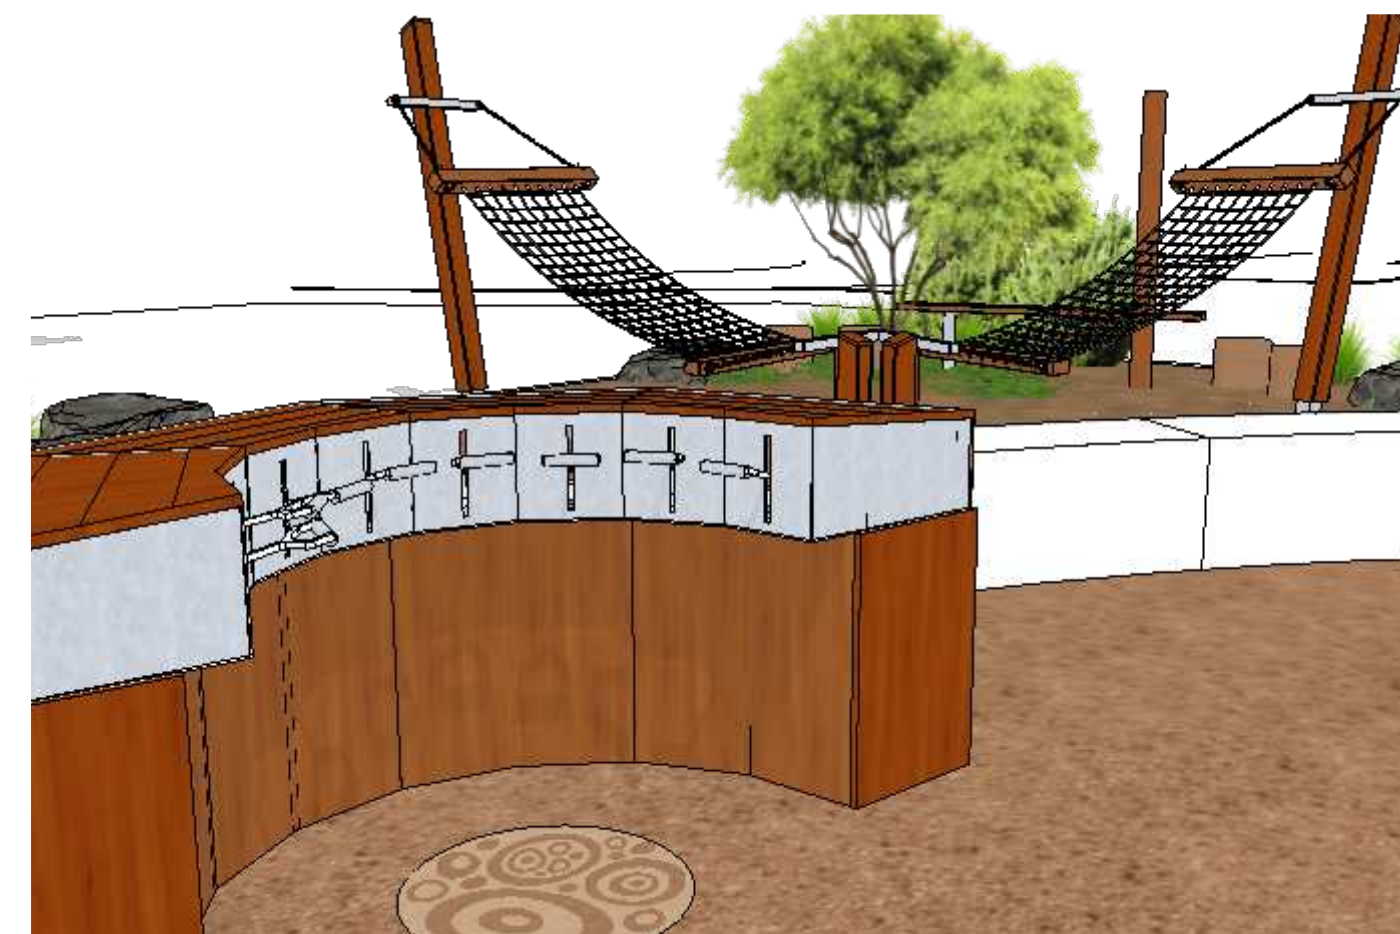

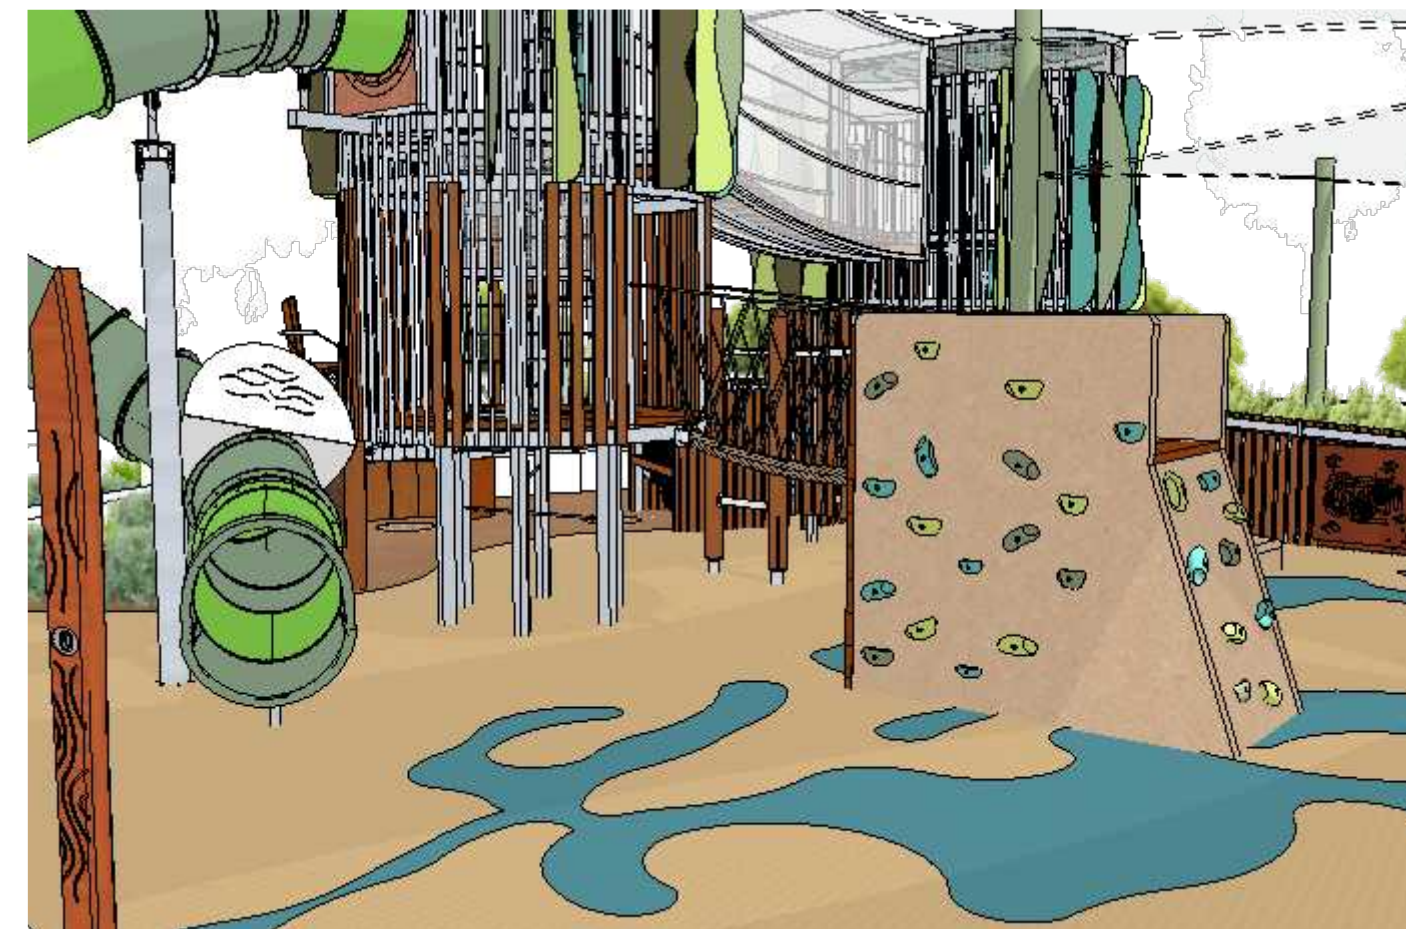


8 Burchell Way
Kewdale WA 6105
(08) 9361 1355
play@natureplaysolutions.com.au

MARDALUP PLAYGROUND

BROWN STREET, EAST PERTH WA 6004
LS 105 - PERSPECTIVES

Job No: 6799
Rev: 0
Date: Oct 2025
Design: WG



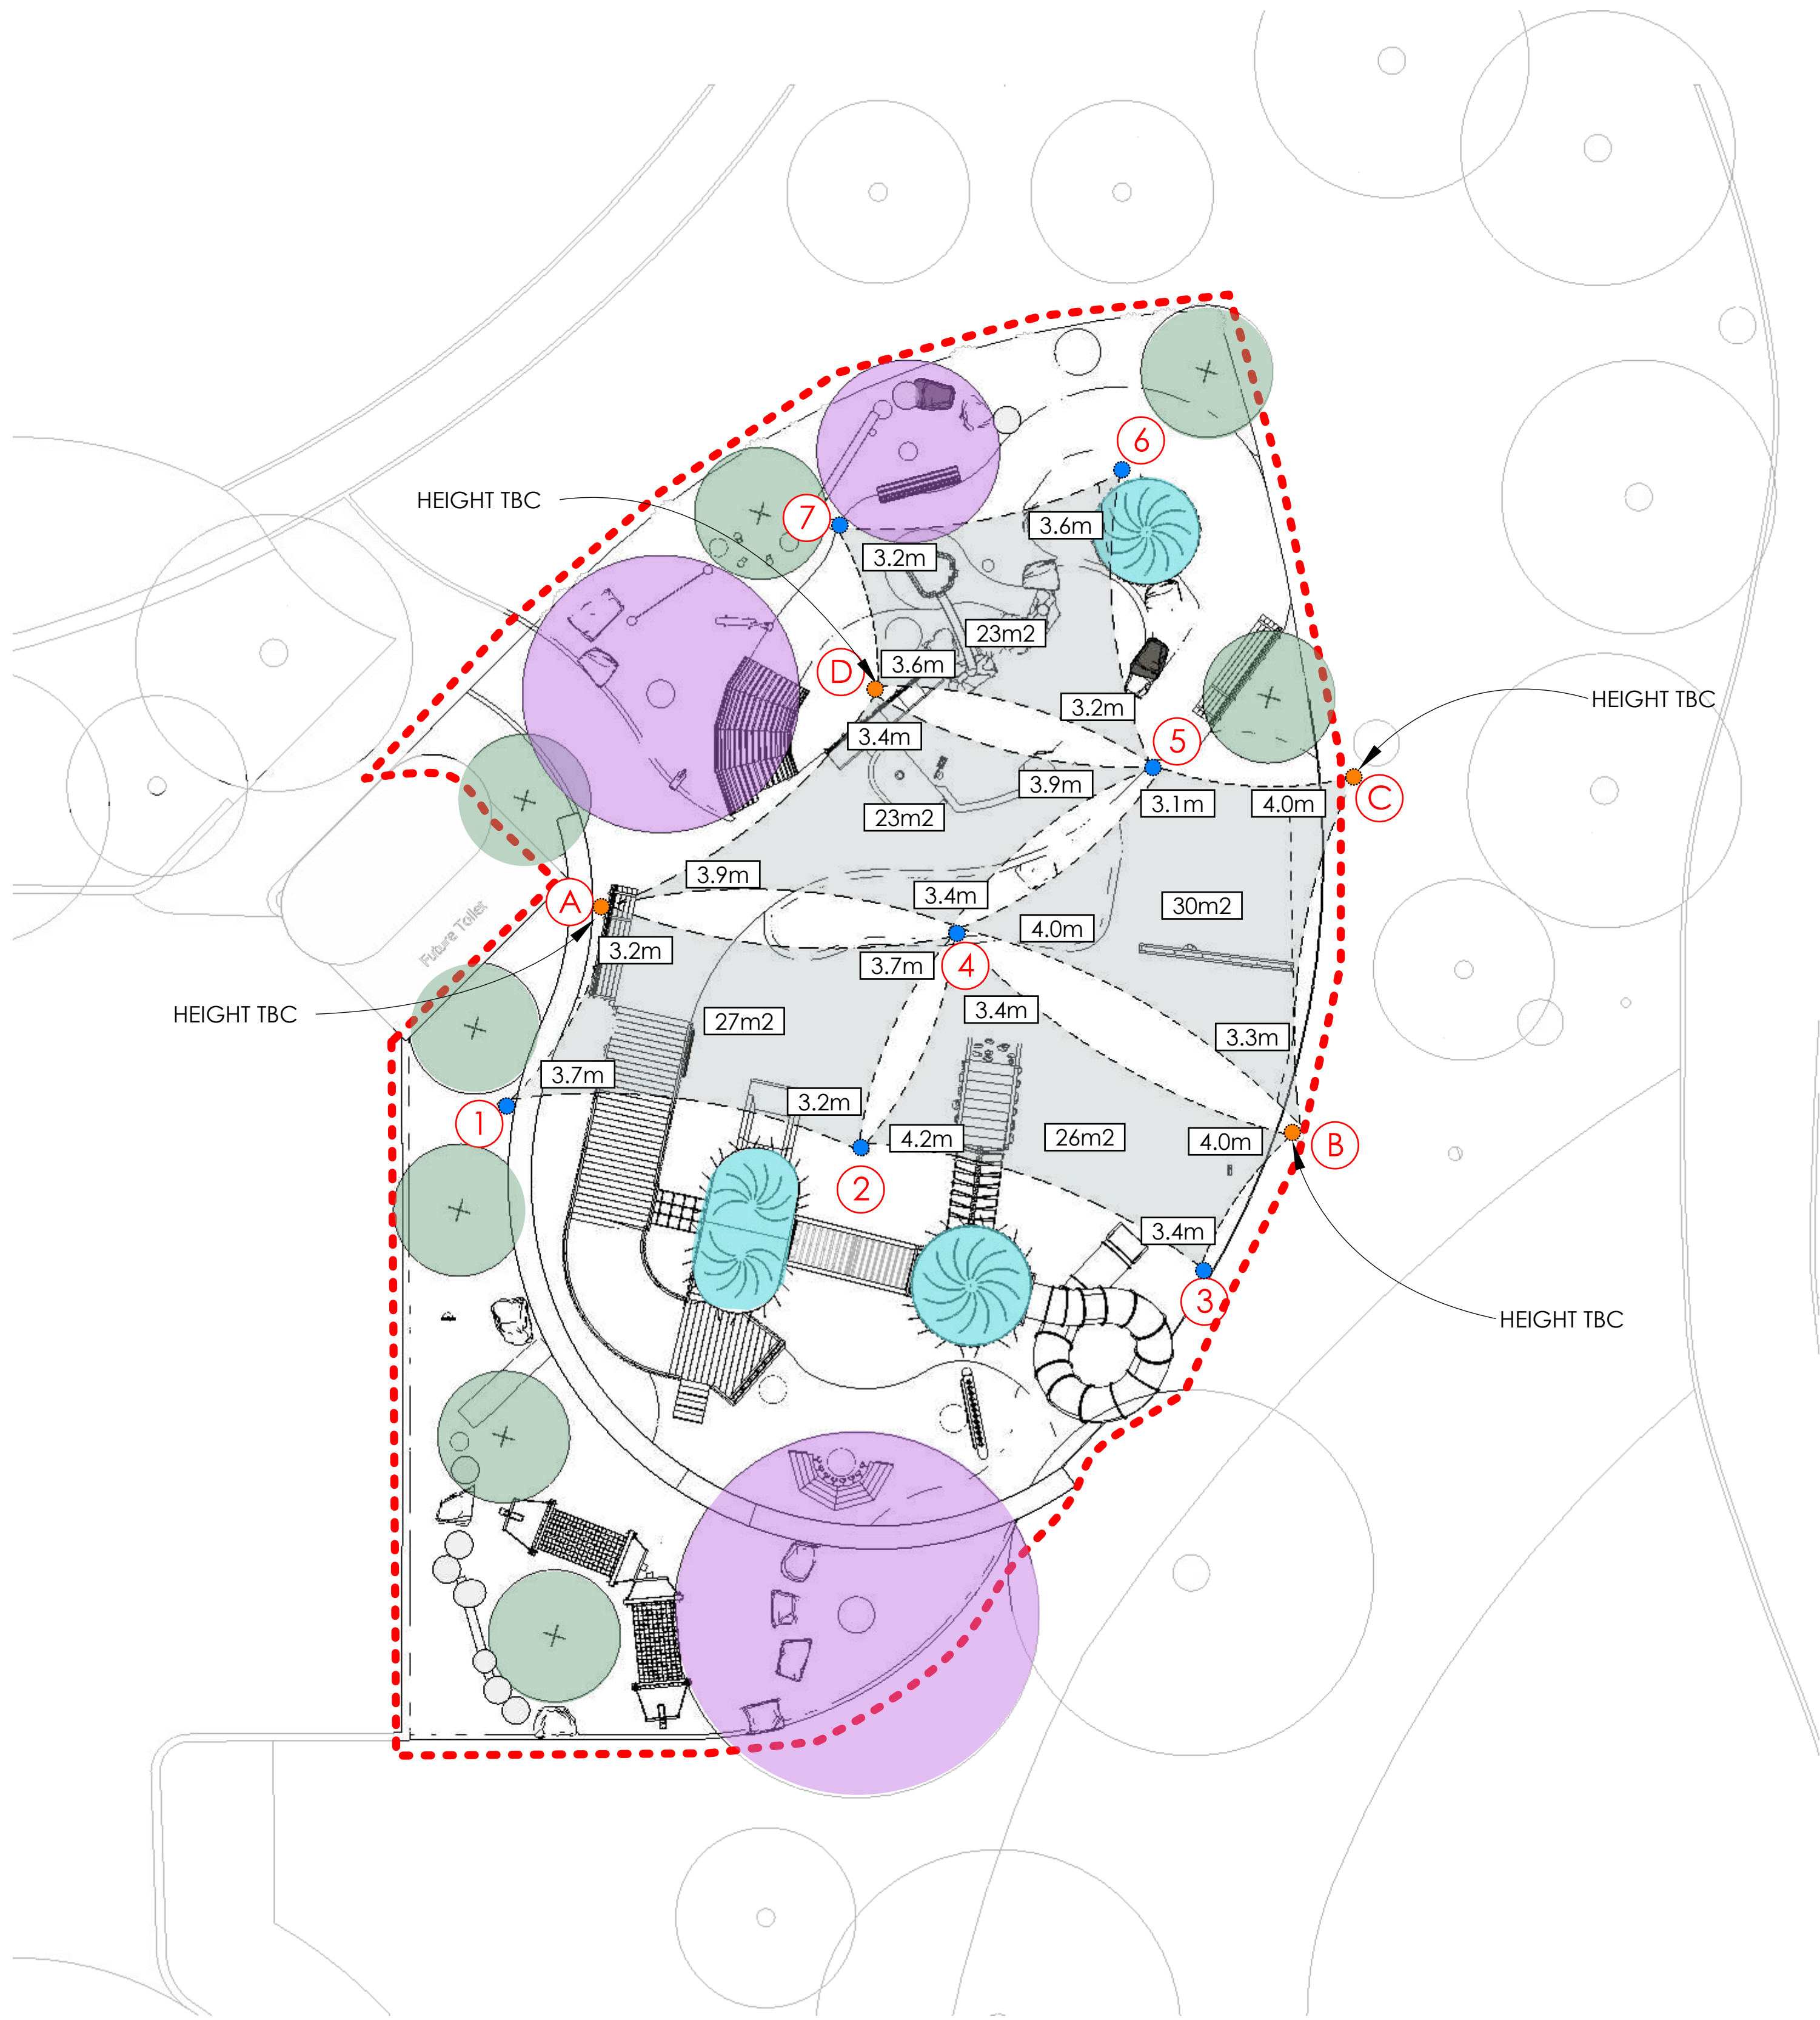

6799- Shade Sail Posts							
Post	Height (m) from finish ground level incl. 300mm after last eylet	Profile	Post Size (mm)	Thickness (mm)	Footing Depth - 600 dia (m)	Ground Surface (m)	Total Post Length
1	4.0 m						
2	4.5 m						
3	3.7 m						
4	4.3 m						
5	4.2 m						
6	3.9 m						
7	3.5 m						
A - EXISTING							
B - EXISTING							
C - EXISTING							
D - EXISTING							

- EQUIPMENT ROOF
- PROPOSED SHADE SAIL
- PROPOSED TREES
- EXISTING TREES
- NEW SHADE SAIL POST
- EXISTING SHADE SAIL POST
- X.Xm SHADE SAIL POST HEIGHT (ABOVE GROUND LEVEL)
- X.Xm2 SHADE SAIL AREA
- X NEW SHADE SAIL POST
- A EXISTING SHADE SAIL POST
- SCOPE OF WORK



8 Burchell Way
Kewdale WA 6105
(08) 9361 1355
play@natureplaysolutions.com.au

MARDALUP PLAYGROUND
BROWN STREET, EAST PERTH WA 6004
LS 107 - SHADE PLAN

Scale Approx 1:100 @ A1
1:200 @ A3

0 1 2 3 4 5 10m

N

Job No: 6799
Rev: 0
Date: Oct 2025
Design: WG

SHRUB



Eremophila nivea
'Spring Mist' H 1.5m
W 1.5m



Calothamnus hirsutus H 1m
W 1.5m



Chorizema cordatum H 1.2m
W 1.2m



Leucophyta brownii H 1m
W 1m

GROUND COVER



Adenanthos cuneatus H 0.3m
Coral Carpet W 1-2m



Eremophila glabra H 0.3m
Amber carpet W 2m



Scaevola aemula H 0.5m
W 0.8m

STRAPPY



Anigozanthos
flavidus Red H 2m
W 1m



Dianella revoluta H 1m
W 1.5m



Conostylis candicans H 1.5m
W 1.5m



Liriope Evergreen
Giant H 0.5m
W 0.5m

TREES



Eucalyptus cladocalyx H 12m
nana W 5m



Corymbia calophylla H 15m
W 8m



Agonis flexuosa H 10m
W 10m