



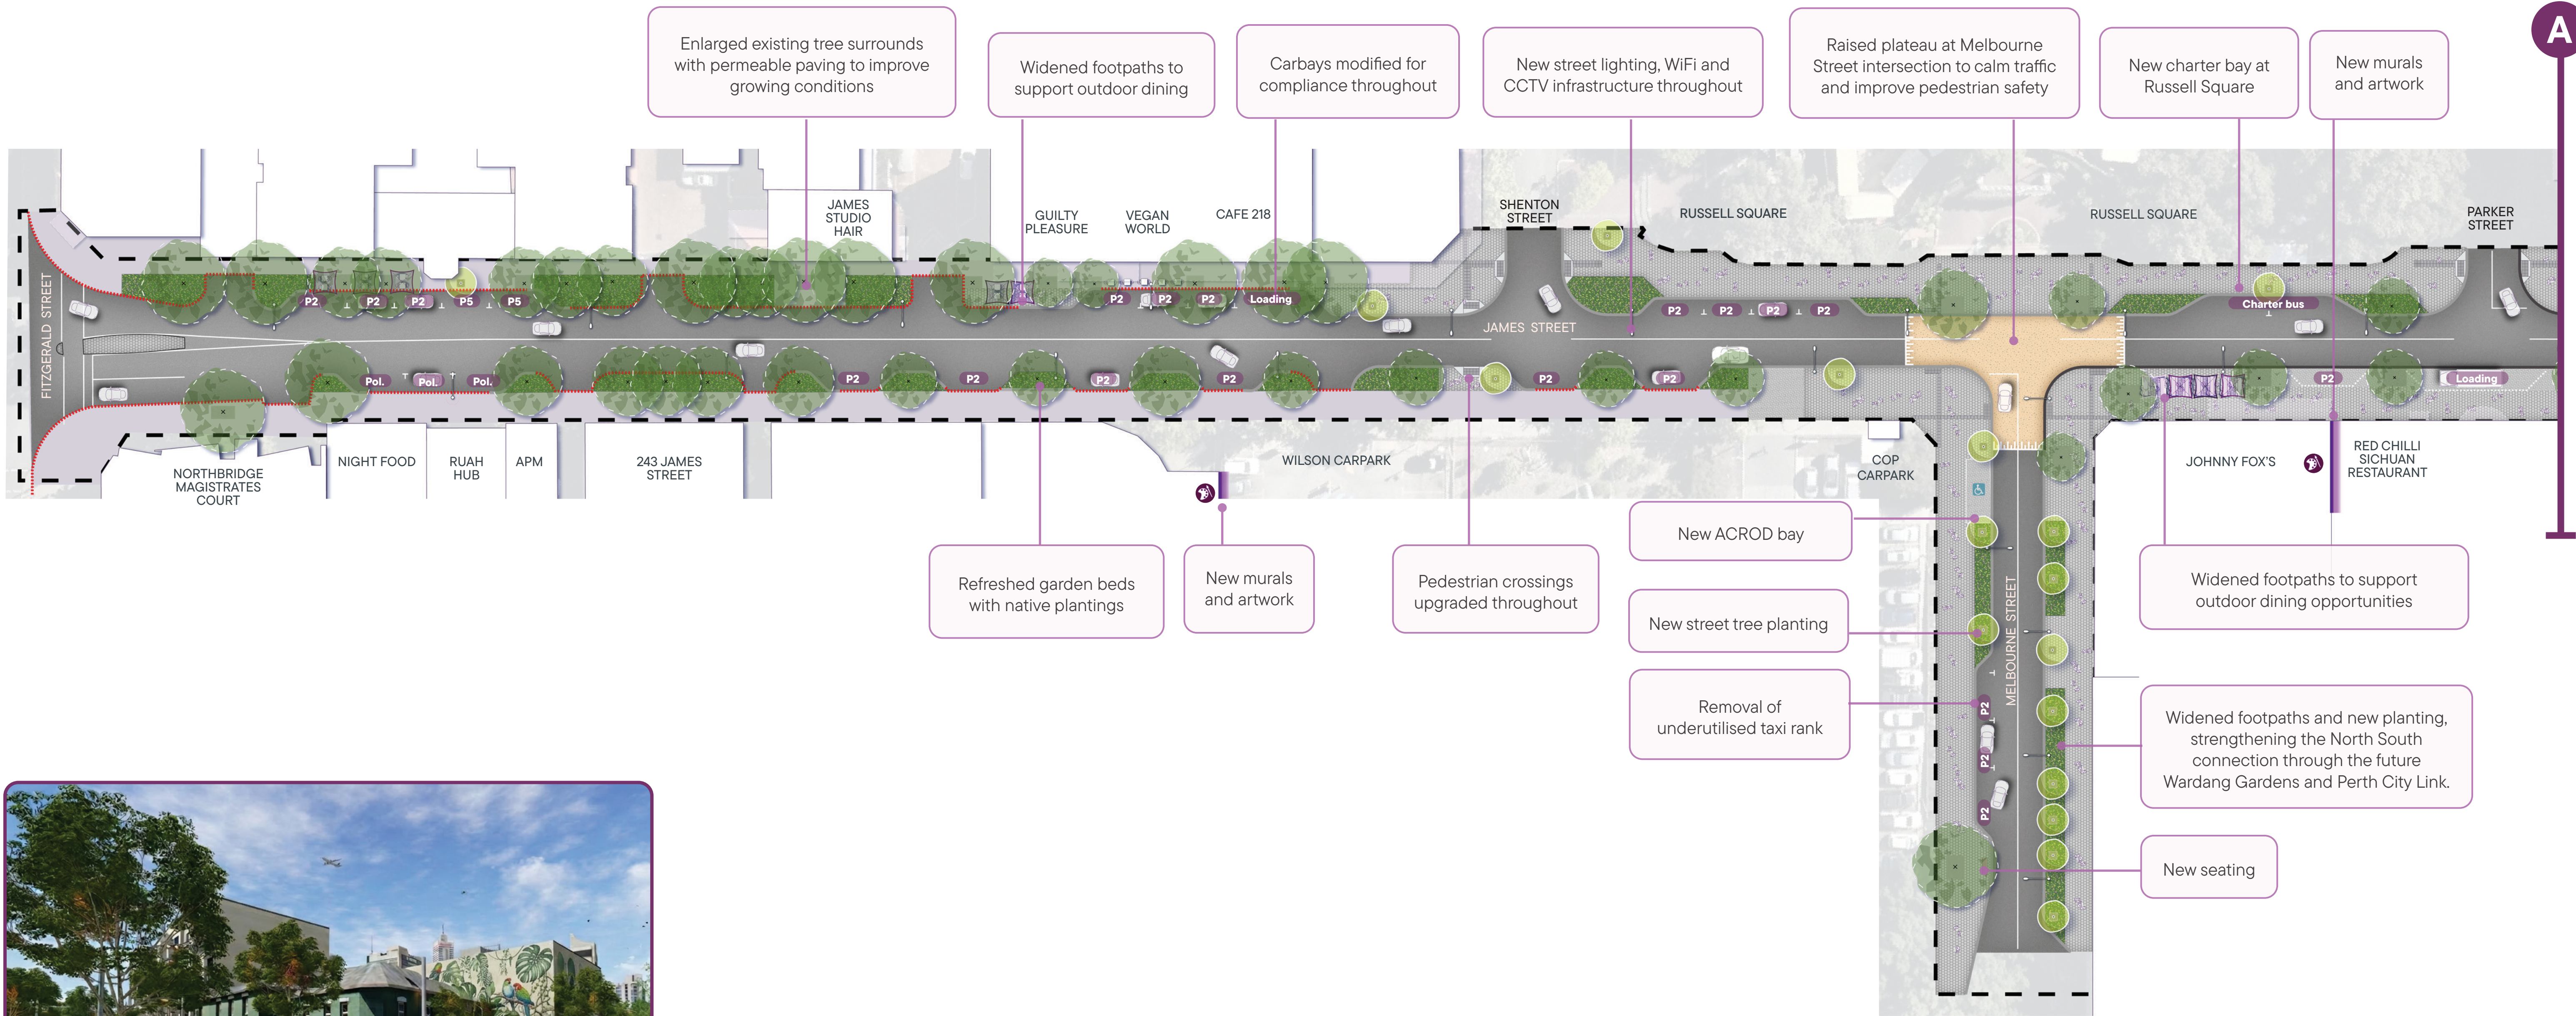

Legend:

- | | | | |
|---------------|----------------|--|---------------------------|
| Existing Tree | Scope of works | Granite pavers | Donnybrook granite |
| New tree | Existing kerb | Granite trafficable pavers | Multi-function light pole |
| Garden bed | Concrete kerb | Exposed aggregate raised plateau to road | Retractable bollards |
| Mural | Granite kerb | Concrete pavers | Feature lighting |
| Sculptures | Asphalt road | Concrete trafficable pavers | Outdoor Dining |

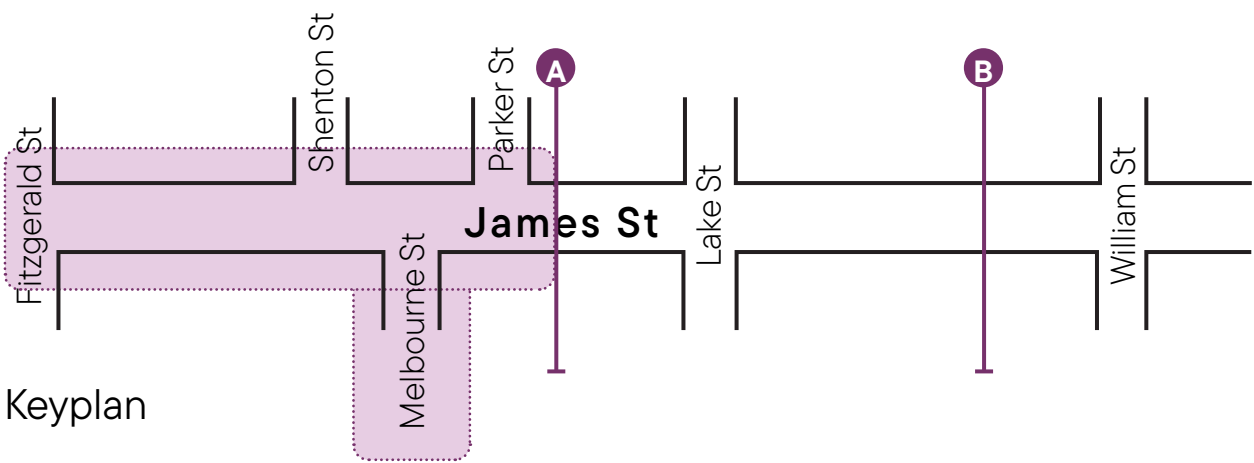



James Street Revitalisation

Final Concept Plan


North

Date: dd.mm.yy
Rev: A
Scale: 1:400@ A1



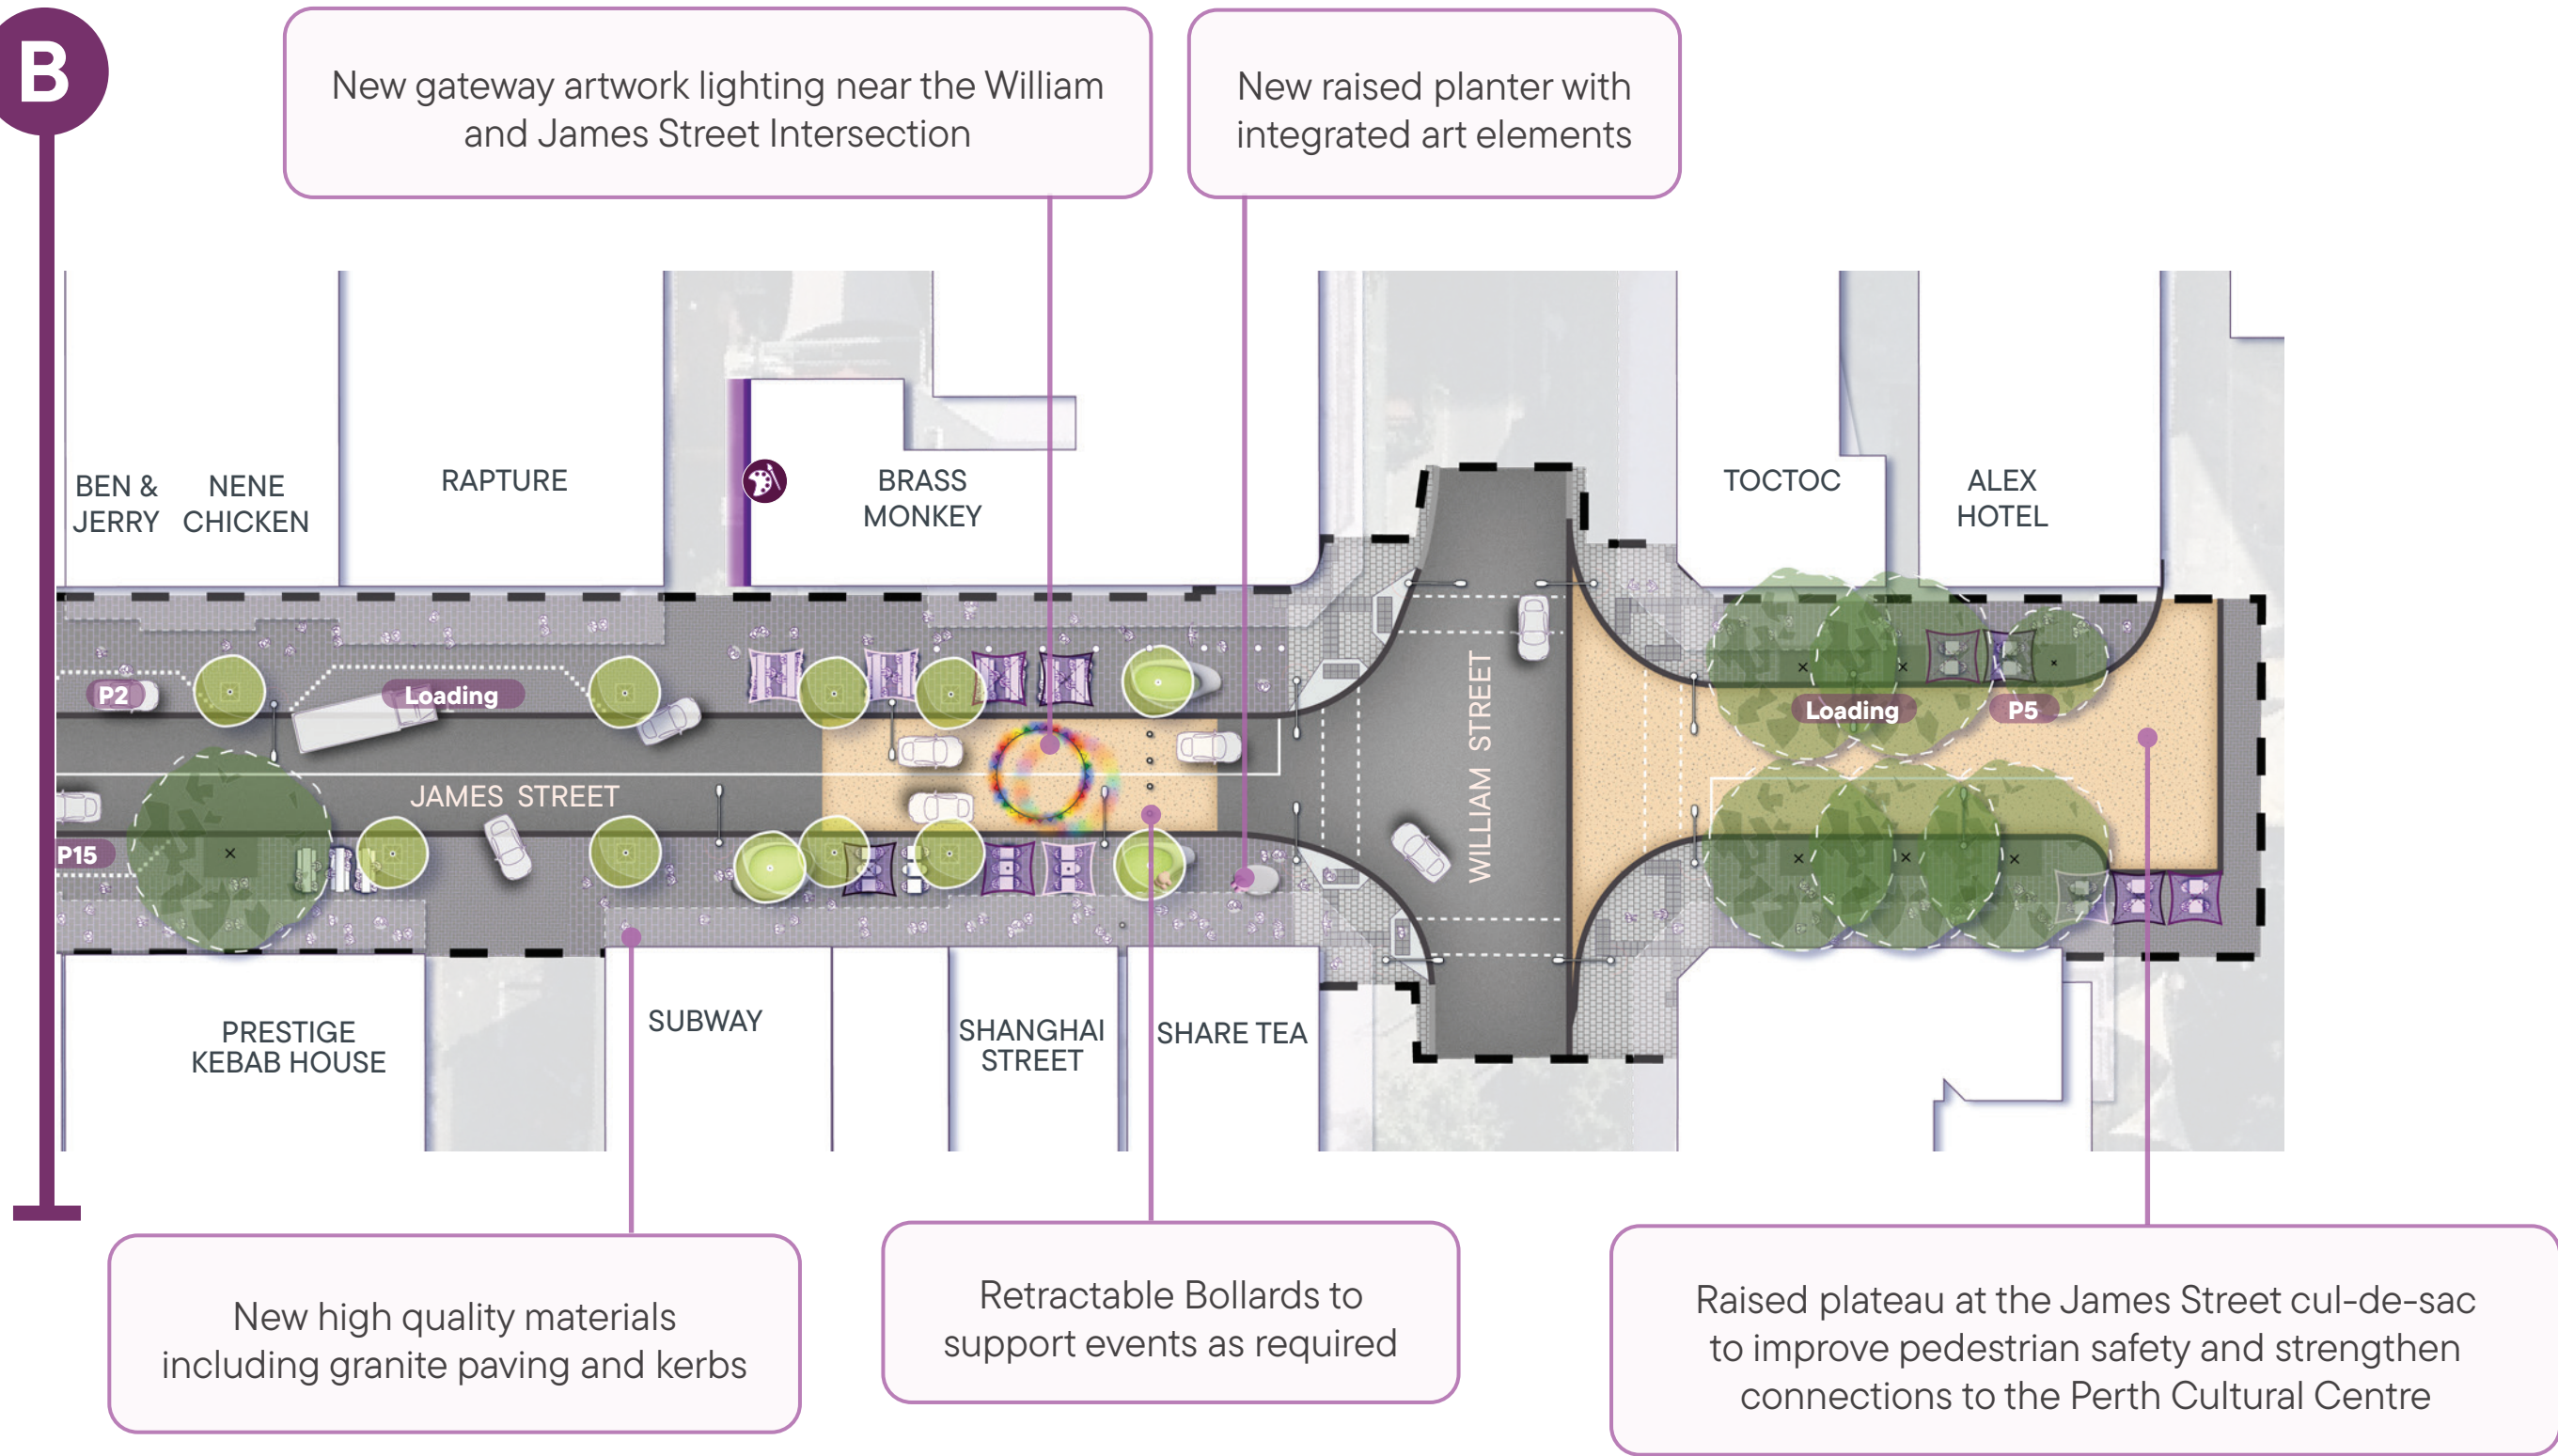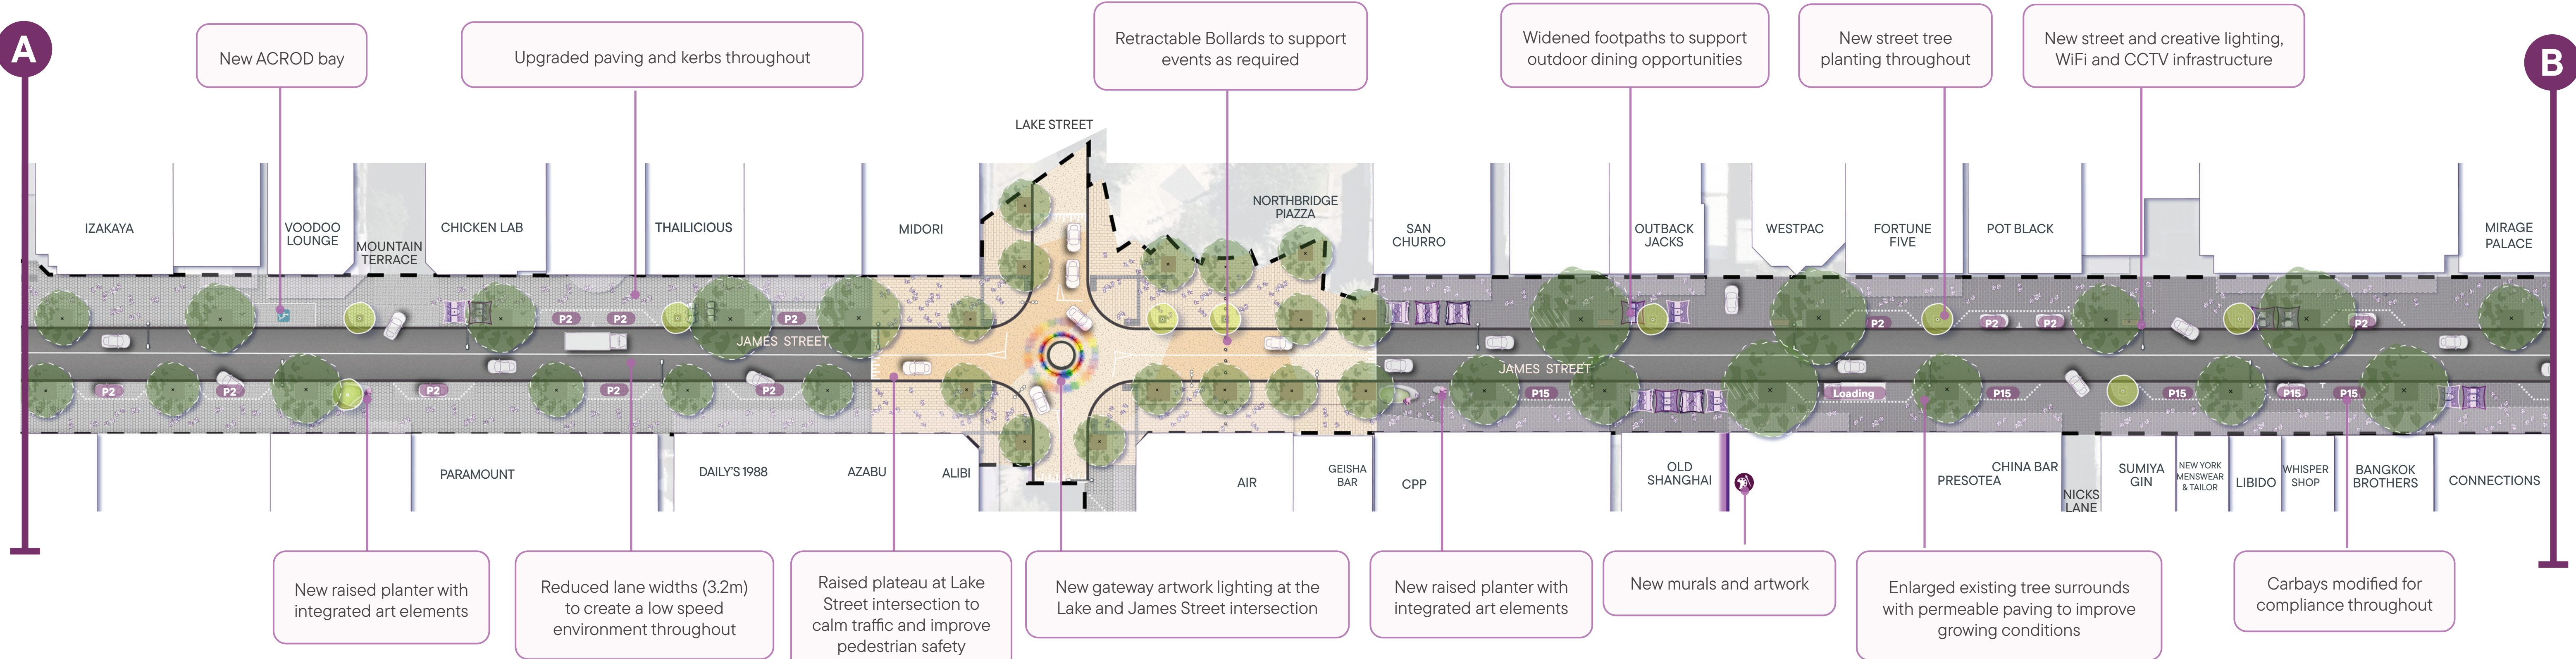

- Legend:**
- | | | | |
|---------------|----------------|--|---------------------------|
| Existing Tree | Scope of works | Granite pavers | Donnybrook granite |
| New tree | Existing kerb | Granite trafficable pavers | Multi-function light pole |
| Garden bed | Concrete kerb | Exposed aggregate raised plateau to road | Retractable bollards |
| Mural | Granite kerb | Concrete pavers | Feature lighting |
| Sculptures | Asphalt road | Concrete trafficable pavers | Outdoor Dining |

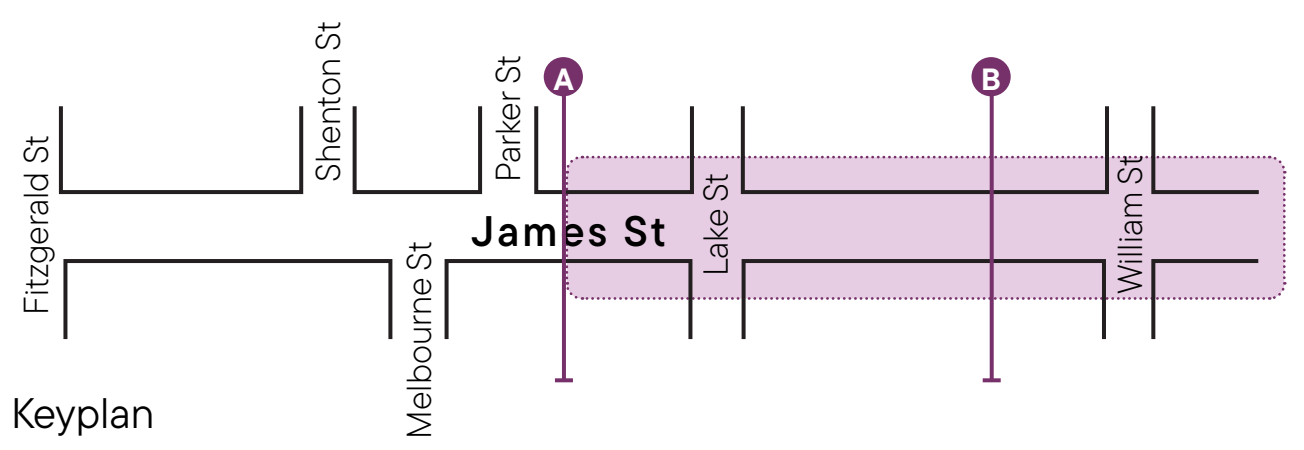

James Street Revitalisation

Final Concept Plan

North
 Date: dd.mm.yy
 Rev: A
 Scale: 1:400@ A1

